PILOT POINT EXTERIOR RENOVATIONS

TOWNHALL MEETING #2

September 12, 2015

AGENDA

OBJECTIVES:

- ELEVATION OPTIONS – NARROW DOWN OR FINALIZE?
- COLOR OPTIONS – NARROW DOWN OR FINALIZE?

ELEVATION OPTIONS:

- ELEVATION OPTIONS FOR EACH BUILDING
  - EXCEPT BUILDING 7C
  - 2 OPTIONS EACH BUILDING
- ARCHITECT RECOMMENDATION

COLOR OPTIONS:

- COLOR OPTIONS FOR EACH BUILDING
  - EXCEPT BUILDING 7C
- MOCK-UP COLOR PANEL OPTIONS
  - 4 OPTIONS
- ARCHITECT RECOMMENDATION

SUMMARY:

- RECAP

truss bearing

second floor

first floor

A2 | FRONT ELEVATION

3/16" = 1'-0" | KEY

truss bearing

second floor

first floor

A1 | RIGHT SIDE ELEVATION

3/16" = 1'-0" | KEY

MOONLIGHT
ARCHITECTURE, INC.
(302) 645-9361

All designs, concepts, ideas, and arrangements depicted on these drawings are the property of Moonlight Architecture, Inc., and are intended to be used in connection with this specific project only and shall not be used in whole or in part for any other purpose whatsoever without the written consent of Moonlight Architecture, Inc. No deviations or additions shall be allowed without the written consent of Moonlight Architecture, Inc.

SCALE: 3/16" = 1'-0"

DATE: 09/12/2015

©COPYRIGHT 2015
MOONLIGHT ARCHITECTURE, INC.

CONSTRUCTION DOCUMENTS FOR THE:

PILOT POINT EXTERIOR RENOVATIONS

CAPE HENLOPEN DRIVE
LEWES, SUSSEX COUNTY, DELAWARE

PROJECT #:
14048

BUILDING IB - EXTERIOR ELEVATIONS - OPTION 1

SHEET #:
SD-01

truss bearing

second floor

first floor

A2 | REAR ELEVATION

3/16" = 1'-0" | KEY

truss bearing

second floor

first floor

A1 | LEFT SIDE ELEVATION

3/16" = 1'-0" | KEY

MOONLIGHT
ARCHITECTURE, INC.
(302) 645-9361

All designs, concepts, ideas, and arrangements depicted on these drawings are the property of Moonlight Architecture, Inc., and are intended to be used in connection with this specific project only and shall not be used in whole or in part for any other purpose whatsoever without the written consent of Moonlight Architecture, Inc. No scales, dimensions or deductions shall be allowed without the written consent of Moonlight Architecture, Inc.

SCALE: 3/16" = 1'-0"

DATE: 09/12/2015

©COPYRIGHT 2015
MOONLIGHT ARCHITECTURE, INC.

CONSTRUCTION DOCUMENTS FOR THE:

PILOT POINT EXTERIOR RENOVATIONS

CAPE HENLOPEN DRIVE
LEWES, SUSSEX COUNTY, DELAWARE

BUILDING IB - EXTERIOR ELEVATIONS

PROJECT #:
14048

SHEET #:
SD-02

truss bearing

second floor

first floor

A2 | FRONT ELEVATION

3/16" = 1'-0" | KEY

truss bearing

second floor

first floor

A1 | RIGHT SIDE ELEVATION

3/16" = 1'-0" | KEY

MOONLIGHT
ARCHITECTURE, INC.
(302) 645-9361

All designs, concepts, ideas, and arrangements depicted on these drawings are the property of Moonlight Architecture, Inc., and are intended to be used in connection with this specific project only and shall not be used in whole or in part for any other purpose whatsoever without the written consent of Moonlight Architecture, Inc. No changes or deletions shall be allowed without the written consent of Moonlight Architecture, Inc.

SCALE: 3/16" = 1'-0"

DATE: 09/12/2015

©COPYRIGHT 2015
MOONLIGHT ARCHITECTURE, INC.

CONSTRUCTION DOCUMENTS FOR THE:

PILOT POINT EXTERIOR RENOVATIONS

CAPE HENLOPEN DRIVE
LEWES, SUSSEX COUNTY, DELAWARE

BUILDING IB - EXTERIOR ELEVATIONS

PROJECT #:
14048

SHEET #:
SD-03

truss bearing

second floor

first floor

A2 | REAR ELEVATION

3/16" = 1'-0" | KEY

truss bearing

second floor

first floor

A1 | LEFT SIDE ELEVATION

3/16" = 1'-0" | KEY

MOONLIGHT
ARCHITECTURE, INC.
(302) 645-9361

All designs, concepts, ideas, and arrangements depicted on these drawings are the property of Moonlight Architecture, Inc., and are intended to be used in connection with this specific project only and shall not be used in whole or in part for any other purpose whatsoever without the written consent of Moonlight Architecture, Inc. Any reuse, modifications or additions shall be allowed without the written consent of Moonlight Architecture, Inc.

SCALE: 3/16" = 1'-0"

DATE: 09/12/2015

©COPYRIGHT 2015
MOONLIGHT ARCHITECTURE, INC.

CONSTRUCTION DOCUMENTS FOR THE:

PILOT POINT EXTERIOR RENOVATIONS

CAPE HENLOPEN DRIVE
LEWES, SUSSEX COUNTY, DELAWARE

BUILDING IB - EXTERIOR ELEVATIONS

PROJECT #:
14048

SHEET #:
SD-04

truss bearing

second floor

first floor

A2 | FRONT ELEVATION

3/16" = 1'-0" | KEY

truss bearing

second floor

first floor

A1 | RIGHT SIDE ELEVATION

3/16" = 1'-0" | KEY

MOONLIGHT
ARCHITECTURE, INC.
(302) 645-9361

All designs, concepts, ideas, and arrangements depicted on these drawings are the property of Moonlight Architecture, Inc., and are intended to be used in connection with this specific project only and shall not be used in whole or in part for any other purpose whatsoever without the written consent of Moonlight Architecture, Inc. You may not make any changes or deletions to these drawings without the written consent of Moonlight Architecture, Inc.

SCALE: 3/16" = 1'-0"

DATE: 09/12/2015

©COPYRIGHT 2015
MOONLIGHT ARCHITECTURE, INC.

CONSTRUCTION DOCUMENTS FOR THE:

PILOT POINT EXTERIOR RENOVATIONS

CAPE HENLOPEN DRIVE
LEWES, SUSSEX COUNTY, DELAWARE

BUILDING 2B - EXTERIOR ELEVATIONS

PROJECT #:
14048

SHEET #:
SD-05

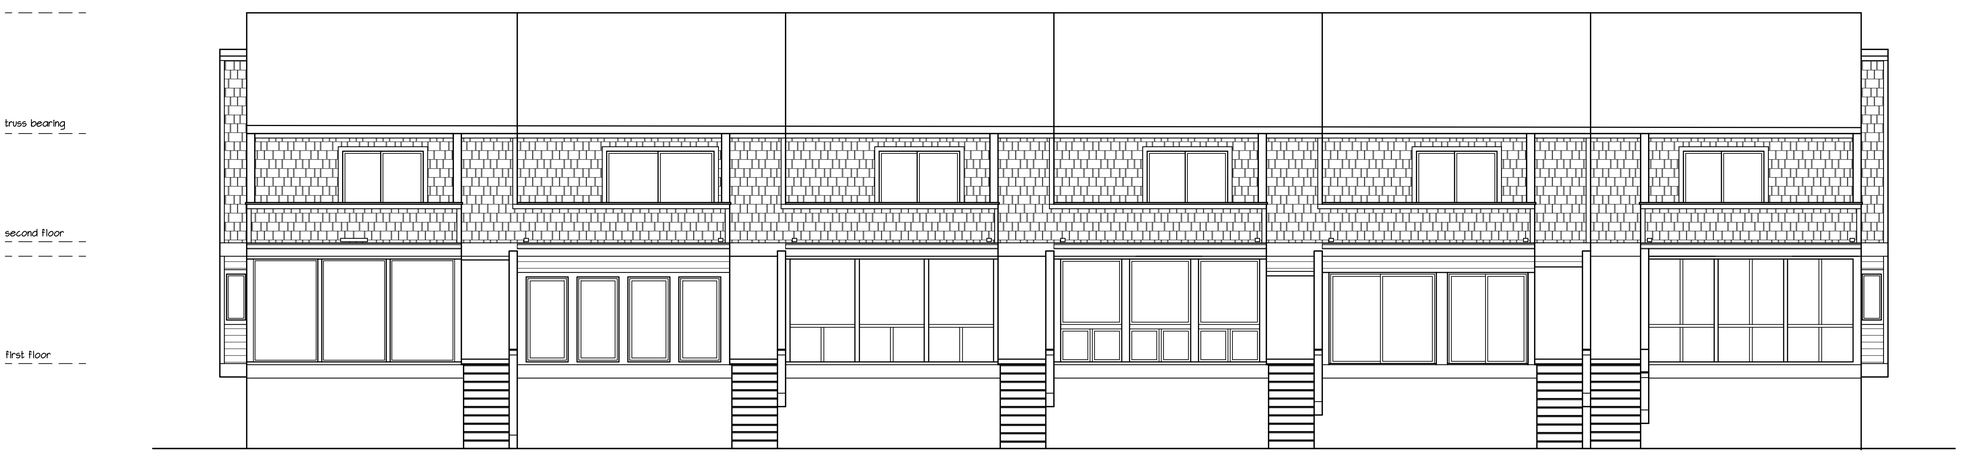

A2 | REAR ELEVATION

3/16" = 1'-0" | KEY

A1 | LEFT SIDE ELEVATION

3/16" = 1'-0" | KEY

MOONLIGHT
ARCHITECTURE, INC.
(302) 645-9361

All designs, concepts, ideas, and arrangements depicted on these drawings are the property of Moonlight Architecture, Inc. and are intended to be used in connection with this specific project only and shall not be used in whole or in part for any other purpose whatsoever without the written consent of Moonlight Architecture, Inc. No changes or deletions shall be allowed without the written consent of Moonlight Architecture, Inc.

SCALE: 3/16" = 1'-0"
DATE: 09/12/2015
©COPYRIGHT 2015
MOONLIGHT ARCHITECTURE, INC.

CONSTRUCTION DOCUMENTS FOR THE:

PILOT POINT EXTERIOR RENOVATIONS
CAPE HENLOPEN DRIVE
LEWES, SUSSEX COUNTY, DELAWARE

BUILDING 2B - EXTERIOR ELEVATIONS

PROJECT #:
14048

SHEET #:
SD-06

A2 | FRONT ELEVATION

3/16" = 1'-0" | KEY

A1 | RIGHT SIDE ELEVATION

3/16" = 1'-0" | KEY

MOONLIGHT
ARCHITECTURE, INC.
(302) 645-9361

All designs, concepts, ideas, and arrangements depicted on these drawings are the property of Moonlight Architecture, Inc., and are intended to be used in connection with this specific project only and shall not be used in whole or in part for any other purpose whatsoever without the written consent of Moonlight Architecture, Inc. No alterations or deletions shall be allowed without the written consent of Moonlight Architecture, Inc.

SCALE: 3/16" = 1'-0"
DATE: 09/12/2015
©COPYRIGHT 2015
MOONLIGHT ARCHITECTURE, INC.

CONSTRUCTION DOCUMENTS FOR THE:

PILOT POINT EXTERIOR RENOVATIONS
CAPE HENLOPEN DRIVE
LEWES, SUSSEX COUNTY, DELAWARE

BUILDING 2B - EXTERIOR ELEVATIONS

PROJECT #:
14048

SHEET #:
SD-07

A2 | REAR ELEVATION

3/16" = 1'-0" | KEY

A1 | LEFT SIDE ELEVATION

3/16" = 1'-0" | KEY

MOONLIGHT
ARCHITECTURE, INC.
(302) 645-9361

All designs, concepts, ideas, and arrangements depicted on these drawings are the property of Moonlight Architecture, Inc., and are intended to be used in connection with this specific project only and shall not be used in whole or in part for any other purpose whatsoever without the written consent of Moonlight Architecture, Inc. No changes or deletions shall be allowed without the written consent of Moonlight Architecture, Inc.

SCALE: 3/16" = 1'-0"
DATE: 09/02/2015
©COPYRIGHT 2015
MOONLIGHT ARCHITECTURE, INC.

CONSTRUCTION DOCUMENTS FOR THE:

PILOT POINT EXTERIOR RENOVATIONS
CAPE HENLOPEN DRIVE
LEWES, SUSSEX COUNTY, DELAWARE

BUILDING 2B - EXTERIOR ELEVATIONS

PROJECT #:
14048

SHEET #:
SD-08

truss bearing

second floor

first floor

A2 | FRONT ELEVATION

3/16" = 1'-0" | KEY

truss bearing

second floor

first floor

A1 | RIGHT SIDE ELEVATION

3/16" = 1'-0" | KEY

MOONLIGHT
ARCHITECTURE, INC.
(302) 645-9361

All designs, concepts, ideas, and arrangements depicted on these drawings are the property of Moonlight Architecture, Inc., and are intended to be used in connection with this specific project only and shall not be used in whole or in part for any other purpose whatsoever without the written consent of Moonlight Architecture, Inc. Any duplication, modifications or alterations shall be allowed without the written consent of Moonlight Architecture, Inc.

SCALE: 3/16" = 1'-0"

DATE: 09/12/2015

©COPYRIGHT 2015
MOONLIGHT ARCHITECTURE, INC.

CONSTRUCTION DOCUMENTS FOR THE:

PILOT POINT EXTERIOR RENOVATIONS

CAPE HENLOPEN DRIVE
LEWES, SUSSEX COUNTY, DELAWARE

BUILDING 3B - EXTERIOR ELEVATIONS

PROJECT #:
14048

SHEET #:
SD-09

truss bearing

second floor

first floor

A2 | REAR ELEVATION

3/16" = 1'-0" | KEY

truss bearing

second floor

first floor

A1 | LEFT SIDE ELEVATION

3/16" = 1'-0" | KEY

MOONLIGHT
ARCHITECTURE, INC.
(302) 645-9361

All designs, concepts, ideas, and arrangements depicted on these drawings are the property of Moonlight Architecture, Inc., and are intended to be used in connection with this specific project only and shall not be used in whole or in part for any other purpose whatsoever without the written consent of Moonlight Architecture, Inc. No deviations or additions shall be allowed without the written consent of Moonlight Architecture, Inc.

SCALE: 3/16" = 1'-0"

DATE: 09/12/2015

©COPYRIGHT 2015
MOONLIGHT ARCHITECTURE, INC.

CONSTRUCTION DOCUMENTS FOR THE:

PILOT POINT EXTERIOR RENOVATIONS

CAPE HENLOPEN DRIVE
LEWES, SUSSEX COUNTY, DELAWARE

BUILDING 3B - EXTERIOR ELEVATIONS

PROJECT #:
14048

SHEET #:
SD-10

truss bearing

second floor

first floor

A2 | FRONT ELEVATION

3/16" = 1'-0" | KEY

truss bearing

second floor

first floor

A1 | RIGHT SIDE ELEVATION

3/16" = 1'-0" | KEY

MOONLIGHT
ARCHITECTURE, INC.
(302) 645-9361

All designs, concepts, ideas, and arrangements depicted on these drawings are the property of Moonlight Architecture, Inc. and are intended to be used in connection with this specific project only and shall not be used in whole or in part for any other purpose whatsoever without the written consent of Moonlight Architecture, Inc. No changes or deletions shall be allowed without the written consent of Moonlight Architecture, Inc.

SCALE: 3/16" = 1'-0"

DATE: 09/12/2015

©COPYRIGHT 2015
MOONLIGHT ARCHITECTURE, INC.

CONSTRUCTION DOCUMENTS FOR THE:

PILOT POINT EXTERIOR RENOVATIONS

CAPE HENLOPEN DRIVE
LEWES, SUSSEX COUNTY, DELAWARE

BUILDING 3B - EXTERIOR ELEVATIONS

PROJECT #:
14048

SHEET #:
SD-11

truss bearing

second floor

first floor

A2 | REAR ELEVATION

3/16" = 1'-0" | KEY

truss bearing

second floor

first floor

A1 | LEFT SIDE ELEVATION

3/16" = 1'-0" | KEY

MOONLIGHT
ARCHITECTURE, INC.
(302) 645-9361

All designs, concepts, ideas, and arrangements depicted on these drawings are the property of Moonlight Architecture, Inc. and are intended to be used in connection with this specific project only and shall not be used in whole or in part for any other purpose whatsoever without the written consent of Moonlight Architecture, Inc. No deviations or additions shall be allowed without the written consent of Moonlight Architecture, Inc.

SCALE: 3/16" = 1'-0"

DATE: 09/12/2015

©COPYRIGHT 2015
MOONLIGHT ARCHITECTURE, INC.

CONSTRUCTION DOCUMENTS FOR THE:

PILOT POINT EXTERIOR RENOVATIONS

CAPE HENLOPEN DRIVE
LEWES, SUSSEX COUNTY, DELAWARE

BUILDING 3B - EXTERIOR ELEVATIONS

PROJECT #:
14048

SHEET #:
SD-12

truss bearing

second floor

first floor

A2 | FRONT ELEVATION

3/16" = 1'-0" | KEY

truss bearing

second floor

first floor

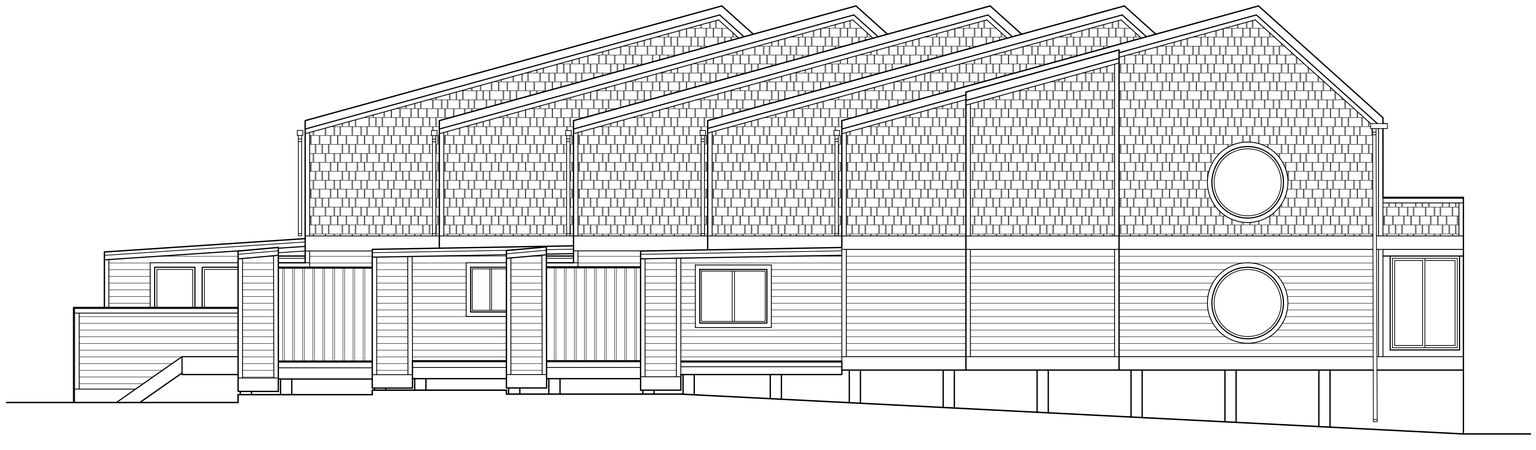

A1 | RIGHT SIDE ELEVATION

3/16" = 1'-0" | KEY

MOONLIGHT
ARCHITECTURE, INC.
(302) 645-9361

All designs, concepts, ideas, and arrangements depicted on these drawings are the property of Moonlight Architecture, Inc. and are intended to be used in connection with this specific project only and shall not be used in whole or in part for any other purpose whatsoever without the written consent of Moonlight Architecture, Inc. No changes or deletions shall be allowed without the written consent of Moonlight Architecture, Inc.

SCALE: 3/16" = 1'-0"

DATE: 07/17/2015

©COPYRIGHT 2015
MOONLIGHT ARCHITECTURE, INC.

CONSTRUCTION DOCUMENTS FOR THE:

PILOT POINT EXTERIOR RENOVATIONS

CAPE HENLOPEN DRIVE
LEWES, SUSSEX COUNTY, DELAWARE

BUILDING 4B - EXTERIOR ELEVATIONS

PROJECT #:
14048

SHEET #:
SD-13

truss bearing

second floor

first floor

A2 | REAR ELEVATION

3/16" = 1'-0" | KEY

truss bearing

second floor

first floor

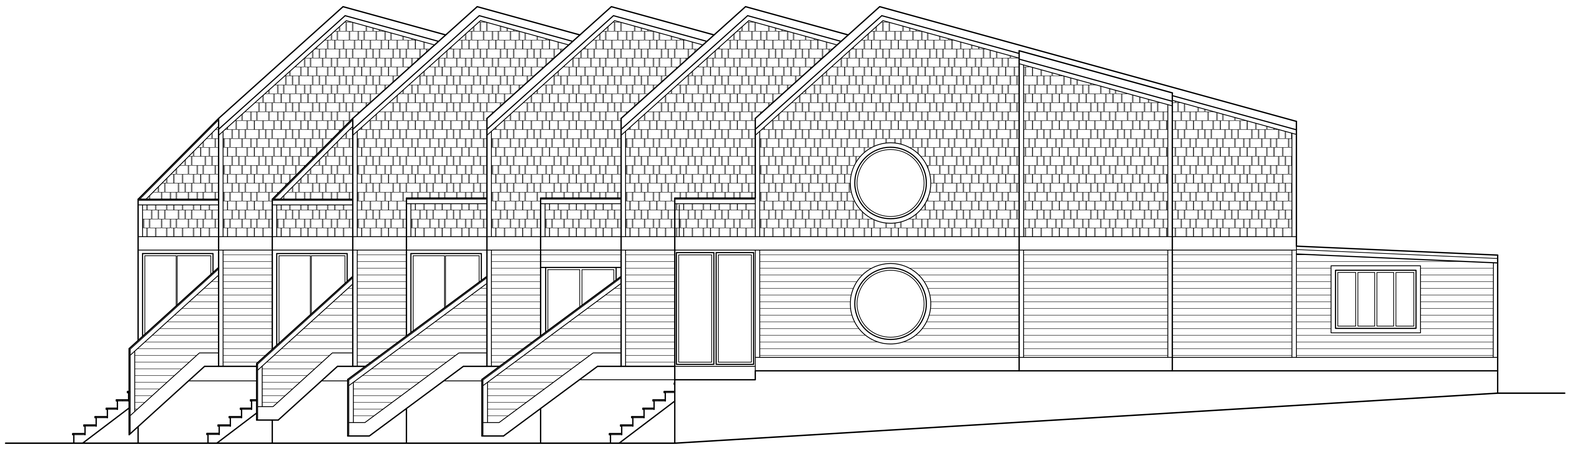

A1 | LEFT SIDE ELEVATION

3/16" = 1'-0" | KEY

MOONLIGHT
ARCHITECTURE, INC.
(302) 645-9361

All designs, concepts, ideas, and arrangements depicted on these drawings are the property of Moonlight Architecture, Inc., and are intended to be used in connection with this specific project only and shall not be used in whole or in part for any other purpose whatsoever without the written consent of Moonlight Architecture, Inc. No changes or deletions shall be allowed without the written consent of Moonlight Architecture, Inc.

SCALE: 3/16" = 1'-0"

DATE: 09/02/2015

©COPYRIGHT 2015
MOONLIGHT ARCHITECTURE, INC.

CONSTRUCTION DOCUMENTS FOR THE:

PILOT POINT EXTERIOR RENOVATIONS

CAPE HENLOPEN DRIVE
LEWES, SUSSEX COUNTY, DELAWARE

BUILDING 4B - EXTERIOR ELEVATIONS

PROJECT #:
14048

SHEET #:
SD-14

truss bearing

second floor

first floor

A2 | FRONT ELEVATION

3/16" = 1'-0" | KEY

truss bearing

second floor

first floor

A1 | RIGHT SIDE ELEVATION

3/16" = 1'-0" | KEY

MOONLIGHT
ARCHITECTURE, INC.
(302) 645-9361

All designs, concepts, ideas, and arrangements depicted on these drawings are the property of Moonlight Architecture, Inc., and are intended to be used in connection with this specific project only and shall not be used in whole or in part for any other purpose whatsoever without the written consent of Moonlight Architecture, Inc. No changes or deletions shall be allowed without the written consent of Moonlight Architecture, Inc.

SCALE: 3/16" = 1'-0"

DATE: 09/02/2015

©COPYRIGHT 2015
MOONLIGHT ARCHITECTURE, INC.

CONSTRUCTION DOCUMENTS FOR THE:

PILOT POINT EXTERIOR RENOVATIONS

CAPE HENLOPEN DRIVE
LEWES, SUSSEX COUNTY, DELAWARE

BUILDING 4B - EXTERIOR ELEVATIONS

PROJECT #:
14048

SHEET #:
SD-15

truss bearing

second floor

first floor

A2 | REAR ELEVATION

3/16" = 1'-0" | KEY

truss bearing

second floor

first floor

A1 | LEFT SIDE ELEVATION

3/16" = 1'-0" | KEY

MOONLIGHT
ARCHITECTURE, INC.
(302) 645-9361

All designs, concepts, ideas, and arrangements depicted on these drawings are the property of Moonlight Architecture, Inc., and are intended to be used in connection with this specific project only and shall not be used in whole or in part for any other purpose whatsoever without the written consent of Moonlight Architecture, Inc. No changes or deletions shall be allowed without the written consent of Moonlight Architecture, Inc.

SCALE: 3/16" = 1'-0"

DATE: 09/02/2015

©COPYRIGHT 2015
MOONLIGHT ARCHITECTURE, INC.

CONSTRUCTION DOCUMENTS FOR THE:

PILOT POINT EXTERIOR RENOVATIONS

CAPE HENLOPEN DRIVE
LEWES, SUSSEX COUNTY, DELAWARE

BUILDING 4B - EXTERIOR ELEVATIONS

PROJECT #:
14048

SHEET #:
SD-16

A2	FRONT ELEVATION
3/16" = 1'-0"	KEY

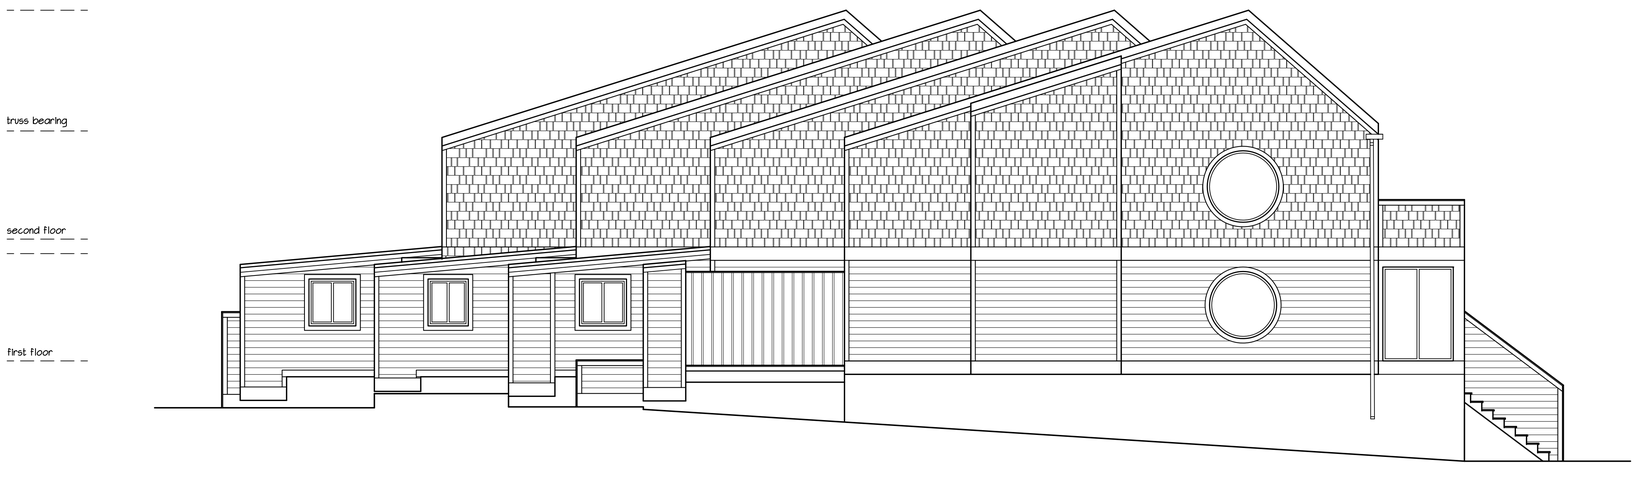

A1	RIGHT SIDE ELEVATION
3/16" = 1'-0"	KEY

MOONLIGHT
ARCHITECTURE, INC.
(302) 645-9361

All designs, concepts, ideas, and arrangements depicted on these drawings are the property of Moonlight Architecture, Inc. and are intended to be used in connection with this specific project only and shall not be used in whole or in part for any other purpose whatsoever without the written consent of Moonlight Architecture, Inc. No changes or deletions shall be allowed without the written consent of Moonlight Architecture, Inc.

CONSTRUCTION DOCUMENTS FOR THE:

PILOT POINT EXTERIOR RENOVATIONS
CAPE HENLOPEN DRIVE
LEWES, SUSSEX COUNTY, DELAWARE

SCALE: 3/16" = 1'-0"
DATE: 09/12/2015
©COPYRIGHT 2015
MOONLIGHT ARCHITECTURE, INC.

BUILDING 5B - EXTERIOR ELEVATIONS - OPTION 1

PROJECT #:
14048

SHEET #:
SD-17

truss bearing

second floor

first floor

A2 REAR ELEVATION

3/16" = 1'-0"

KEY

truss bearing

second floor

first floor

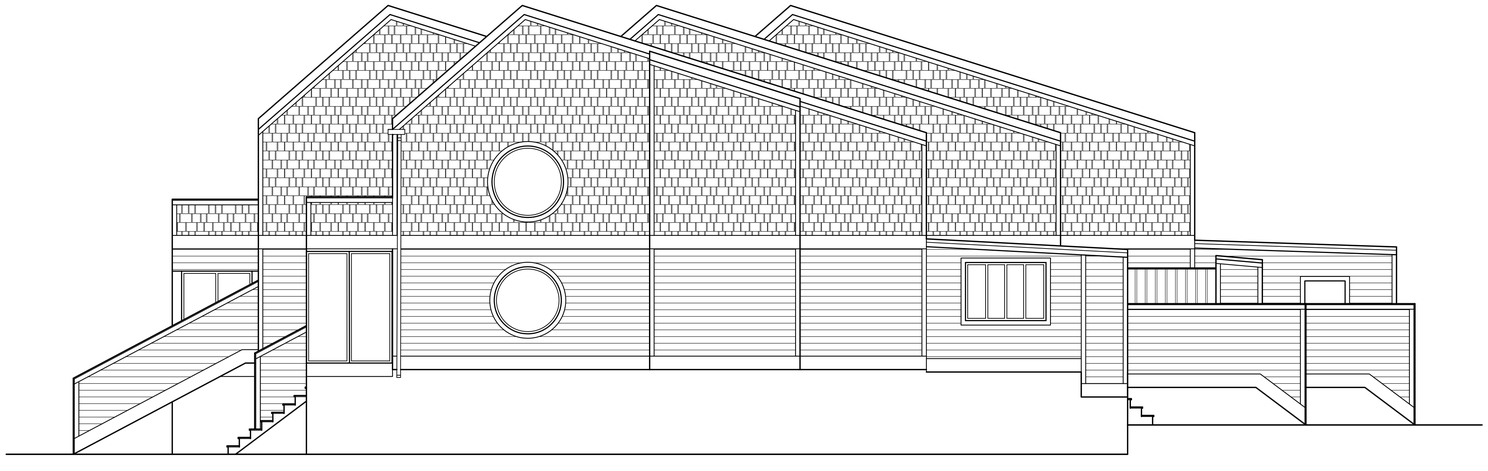

A1 LEFT SIDE ELEVATION

3/16" = 1'-0"

KEY

MOONLIGHT
ARCHITECTURE, INC.
(302) 645-9361

All designs, concepts, ideas, and arrangements depicted on these drawings are the property of Moonlight Architecture, Inc., and are intended to be used in connection with this specific project only and shall not be used in whole or in part for any other purpose whatsoever without the written consent of Moonlight Architecture, Inc. Any duplication, alterations or deletions shall be allowed without the written consent of Moonlight Architecture, Inc.

CONSTRUCTION DOCUMENTS FOR THE:

PILOT POINT EXTERIOR RENOVATIONS
CAPE HENLOPEN DRIVE
LEWES, SUSSEX COUNTY, DELAWARE

BUILDING 5B - EXTERIOR ELEVATIONS - OPTION 1

SCALE: 3/16" = 1'-0"
DATE: 09/12/2015
©COPYRIGHT 2015
MOONLIGHT ARCHITECTURE, INC.

PROJECT #:
14048

SHEET #:
SD-18

A2	FRONT ELEVATION
3/16" = 1'-0"	KEY

A1	RIGHT SIDE ELEVATION
3/16" = 1'-0"	KEY

MOONLIGHT
ARCHITECTURE, INC.
(302) 645-9361

All designs, concepts, ideas, and arrangements depicted on these drawings are the property of Moonlight Architecture, Inc. and are intended to be used in connection with this specific project only and shall not be used in whole or in part for any other purpose whatsoever without the written consent of Moonlight Architecture, Inc. No alterations or deletions shall be allowed without the written consent of Moonlight Architecture, Inc.

CONSTRUCTION DOCUMENTS FOR THE:

PILOT POINT EXTERIOR RENOVATIONS
CAPE HENLOPEN DRIVE
LEWES, SUSSEX COUNTY, DELAWARE

BUILDING 5B - EXTERIOR ELEVATIONS - OPTION 2

SCALE: 3/16" = 1'-0"
DATE: 09/12/2015
©COPYRIGHT 2015
MOONLIGHT ARCHITECTURE, INC.

PROJECT #:
14048

SHEET #:
SD-19

A2	REAR ELEVATION
3/16" = 1'-0"	KEY

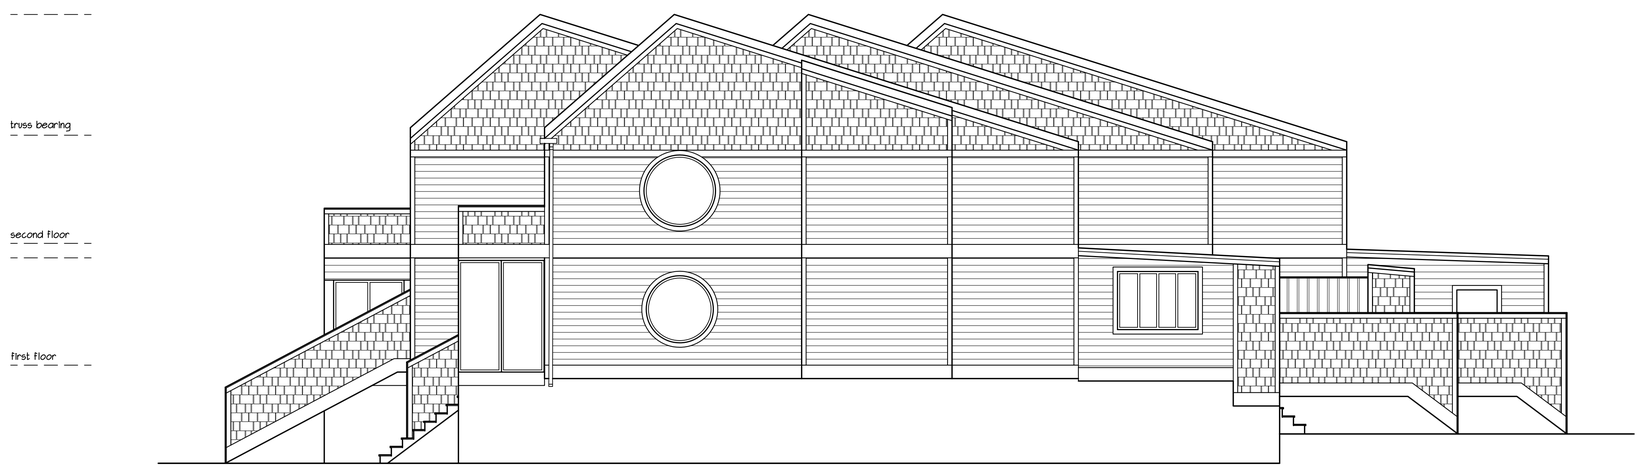

A1	LEFT SIDE ELEVATION
3/16" = 1'-0"	KEY

MOONLIGHT
ARCHITECTURE, INC.
(302) 645-9361

All designs, concepts, ideas and arrangements depicted on these drawings are the property of Moonlight Architecture, Inc. and are intended to be used in connection with this specific project only and shall not be used in whole or in part for any other purpose whatsoever without the written consent of Moonlight Architecture, Inc. No changes or deletions shall be allowed without the written consent of Moonlight Architecture, Inc.

CONSTRUCTION DOCUMENTS FOR THE:

PILOT POINT EXTERIOR RENOVATIONS
CAPE HENLOPEN DRIVE
LEWES, SUSSEX COUNTY, DELAWARE

PROJECT #:
14048

BUILDING 5B - EXTERIOR ELEVATIONS - OPTION 2

SCALE: 3/16" = 1'-0"
DATE: 09/12/2015
©COPYRIGHT 2015
MOONLIGHT ARCHITECTURE, INC.

SHEET #:
SD-20

A2 | FRONT ELEVATION

3/16" = 1'-0" | KEY

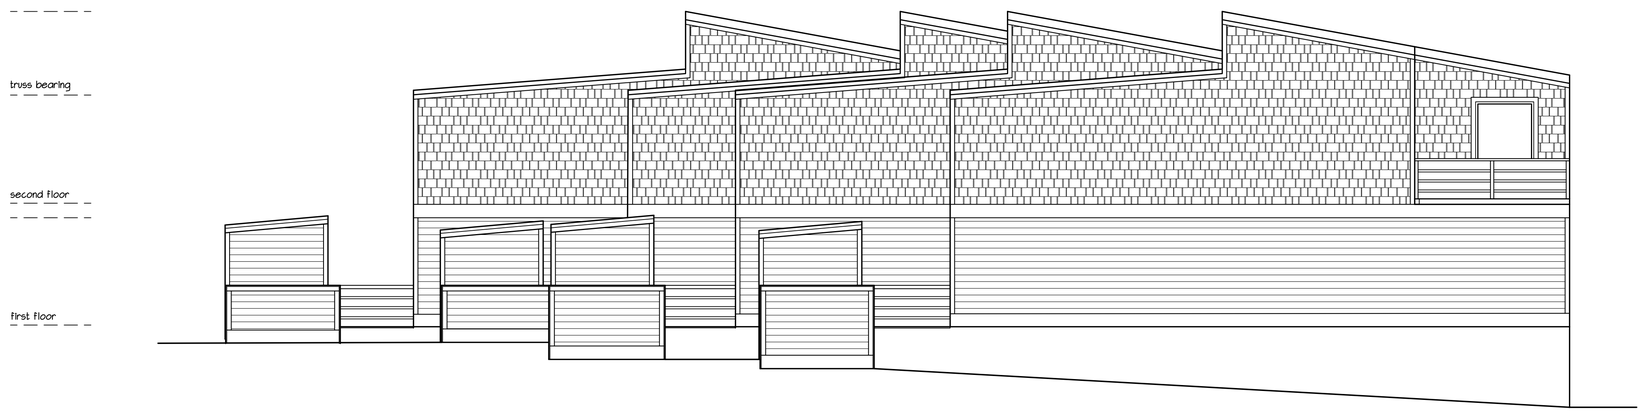

A1 | RIGHT SIDE ELEVATION

3/16" = 1'-0" | KEY

MOONLIGHT
ARCHITECTURE, INC.
(302) 645-9361

All designs, concepts, ideas, and arrangements depicted on these drawings are the property of Moonlight Architecture, Inc. and are intended to be used in connection with this specific project only and shall not be used in whole or in part for any other purpose whatsoever without the written consent of Moonlight Architecture, Inc. Visual contact with these drawings shall constitute acceptance to these restrictions and shall be allowed without the written consent of Moonlight Architecture, Inc.

SCALE: 3/16" = 1'-0"

DATE: 09/12/2015

©COPYRIGHT 2015
MOONLIGHT ARCHITECTURE, INC.

CONSTRUCTION DOCUMENTS FOR THE:

PILOT POINT EXTERIOR RENOVATIONS

CAPE HENLOPEN DRIVE
LEWES, SUSSEX COUNTY, DELAWARE

BUILDING 6B - EXTERIOR ELEVATIONS - OPTION 1

PROJECT #:
14048

SHEET #:
SD-21

A2 | REAR ELEVATION

3/16" = 1'-0" | KEY

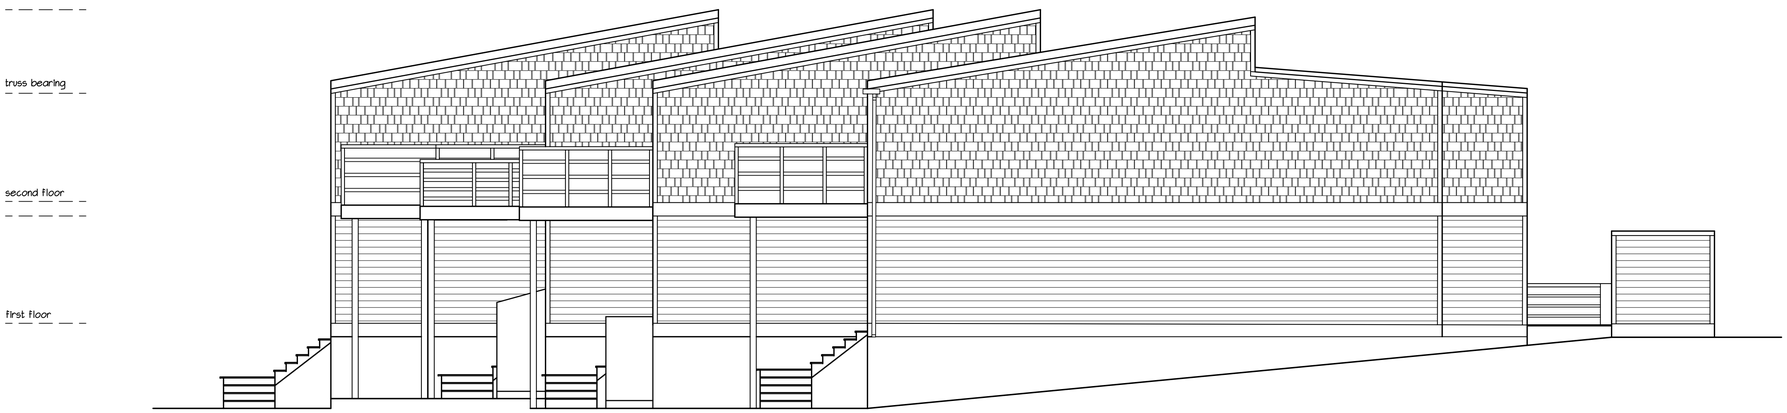

A1 | LEFT SIDE ELEVATION

3/16" = 1'-0" | KEY

MOONLIGHT
ARCHITECTURE, INC.
(302) 645-9361

All designs, concepts, ideas and arrangements depicted on these drawings are the property of Moonlight Architecture, Inc. and are intended to be used in connection with this specific project only and shall not be used in whole or in part for any other purpose whatsoever without the written consent of Moonlight Architecture, Inc. Visual contact with these drawings or descriptions shall be allowed without the written consent of Moonlight Architecture, Inc.

CONSTRUCTION DOCUMENTS FOR THE:

PILOT POINT EXTERIOR RENOVATIONS
CAPE HENLOPEN DRIVE
LEWES, SUSSEX COUNTY, DELAWARE

BUILDING 6B - EXTERIOR ELEVATIONS - OPTION 2

SCALE: 3/16" = 1'-0"

DATE: 09/12/2015

©COPYRIGHT 2015
MOONLIGHT ARCHITECTURE, INC.

PROJECT #:
14048

SHEET #:
SD-22

A2	FRONT ELEVATION
3/16" = 1'-0"	KEY

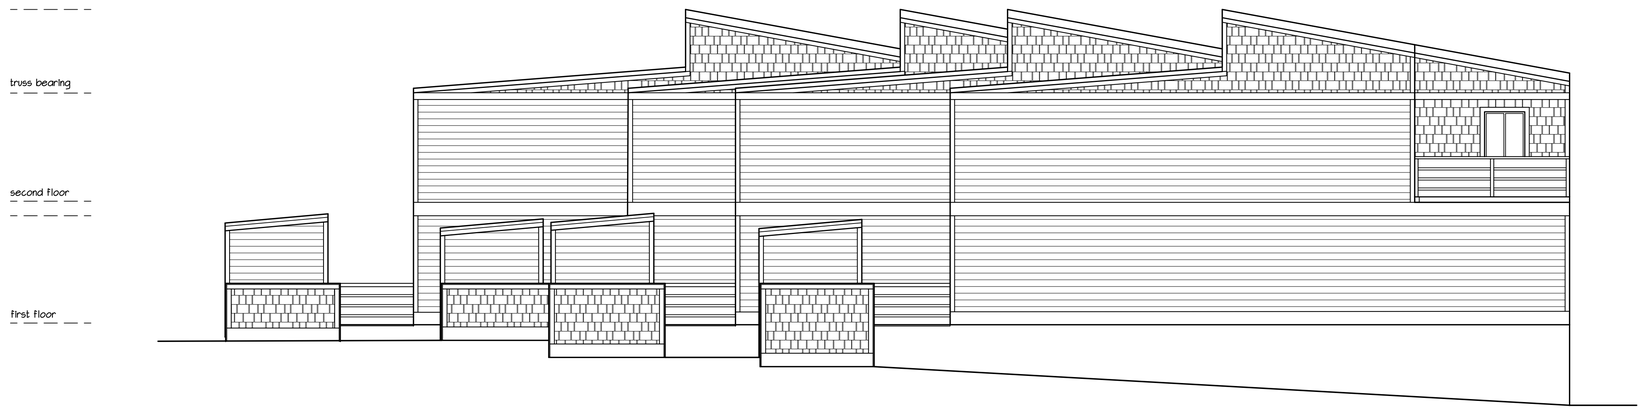

A1	RIGHT SIDE ELEVATION
3/16" = 1'-0"	KEY

MOONLIGHT
ARCHITECTURE, INC.
(302) 645-9361

All designs, concepts, ideas, and arrangements depicted on these drawings are the property of Moonlight Architecture, Inc. and are intended to be used in connection with this specific project only and shall not be used in whole or in part for any other purpose whatsoever without the written consent of Moonlight Architecture, Inc. Any visual or written violations shall be allowed without the written consent of Moonlight Architecture, Inc.

CONSTRUCTION DOCUMENTS FOR THE:

PILOT POINT EXTERIOR RENOVATIONS
CAPE HENLOPEN DRIVE
LEWES, SUSSEX COUNTY, DELAWARE

PROJECT #:
14048

BUILDING 6B - EXTERIOR ELEVATIONS - OPTION 2

SCALE: 3/16" = 1'-0"
DATE: 09/12/2015
©COPYRIGHT 2015
MOONLIGHT ARCHITECTURE, INC.

SHEET #:
SD-23

A2	REAR ELEVATION
3/16" = 1'-0"	KEY

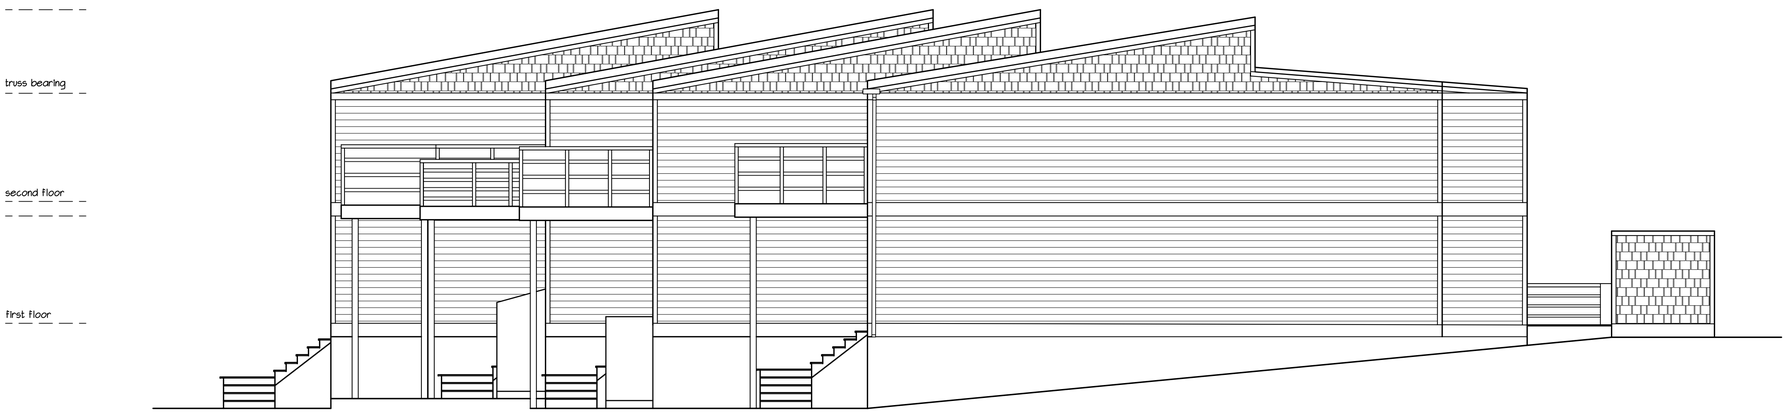

A1	LEFT SIDE ELEVATION
3/16" = 1'-0"	KEY

MOONLIGHT
ARCHITECTURE, INC.
(302) 645-9361

All designs, concepts, ideas and arrangements depicted on these drawings are the property of Moonlight Architecture, Inc. and are intended to be used in connection with this specific project only and shall not be used in whole or in part for any other purpose whatsoever without the written consent of Moonlight Architecture, Inc. Any duplication, reuse, or alterations shall be allowed without the written consent of Moonlight Architecture, Inc.

CONSTRUCTION DOCUMENTS FOR THE:

PILOT POINT EXTERIOR RENOVATIONS
CAPE HENLOPEN DRIVE
LEWES, SUSSEX COUNTY, DELAWARE

BUILDING 6B - EXTERIOR ELEVATIONS - OPTION 2

SCALE: 3/16" = 1'-0"
DATE: 09/12/2015
©COPYRIGHT 2015
MOONLIGHT ARCHITECTURE, INC.

PROJECT #:
14048

SHEET #:
SD-24

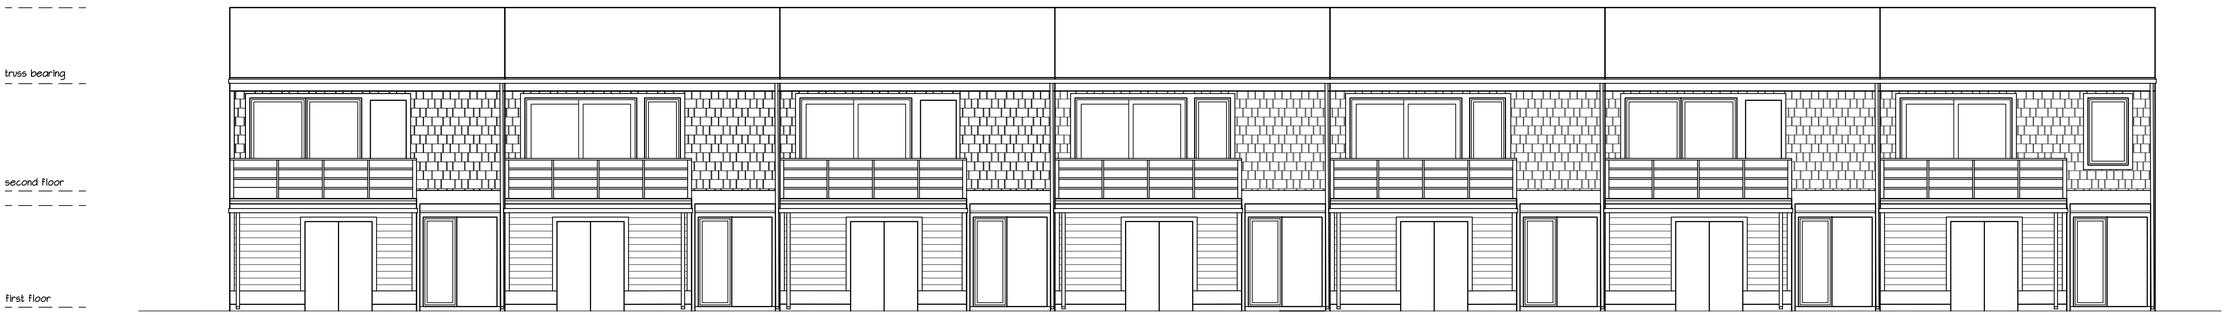

A2	FRONT ELEVATION
3/16" = 1'-0"	KEY

A1	RIGHT SIDE ELEVATION
3/16" = 1'-0"	KEY

MOONLIGHT
ARCHITECTURE, INC.
(302) 645-9361

All designs, concepts, ideas, and arrangements depicted on these drawings are the property of Moonlight Architecture, Inc. and are intended to be used in connection with this specific project only and shall not be used in whole or in part for any other purpose whatsoever without the written consent of Moonlight Architecture, Inc. No changes or deviations shall be allowed without the written consent of Moonlight Architecture, Inc.

CONSTRUCTION DOCUMENTS FOR THE:

PILOT POINT EXTERIOR RENOVATIONS
CAPE HENLOPEN DRIVE
LEWES, SUSSEX COUNTY, DELAWARE

BUILDING 8D - EXTERIOR ELEVATIONS - OPTION 1

SCALE: 3/16" = 1'-0"

DATE: 09/12/2015

©COPYRIGHT 2015
MOONLIGHT ARCHITECTURE, INC.

PROJECT #:
14048

SHEET #:
SD-29

A2 | REAR ELEVATION

3/16" = 1'-0" | KEY

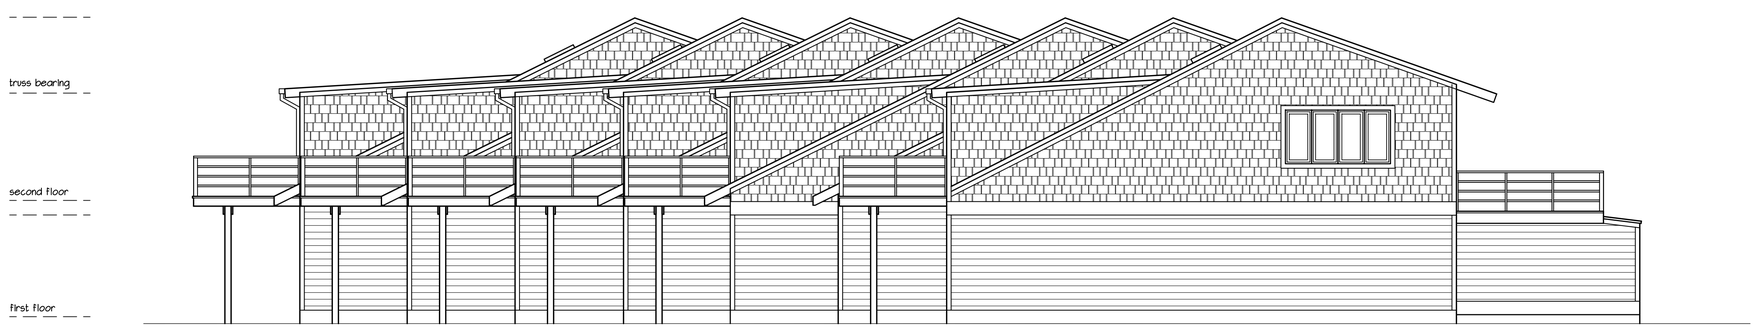

A1 | LEFT SIDE ELEVATION

3/16" = 1'-0" | KEY

MOONLIGHT
ARCHITECTURE, INC.
(302) 645-9361

All designs, concepts, ideas, and arrangements depicted on these drawings are the property of Moonlight Architecture, Inc., and are intended to be used in connection with this specific project only and shall not be used in whole or in part for any other purpose whatsoever without the written consent of Moonlight Architecture, Inc. No changes or deletions shall be allowed without the written consent of Moonlight Architecture, Inc.

CONSTRUCTION DOCUMENTS FOR THE:

PILOT POINT EXTERIOR RENOVATIONS
CAPE HENLOPEN DRIVE
LEWES, SUSSEX COUNTY, DELAWARE

PROJECT #:
14048

SCALE: 3/16" = 1'-0"
DATE: 09/12/2015
©COPYRIGHT 2015
MOONLIGHT ARCHITECTURE, INC.

BUILDING 8D - EXTERIOR ELEVATIONS - OPTION 1

SHEET #:
SD-30

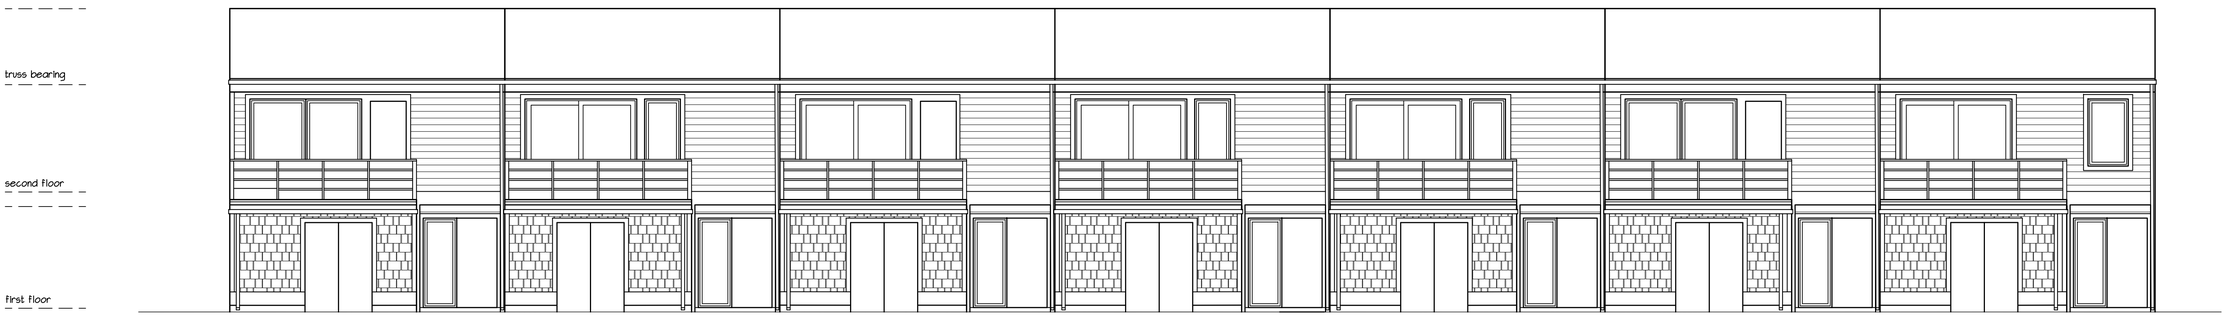

A2 FRONT ELEVATION

3/16" = 1'-0"

KEY

A1 RIGHT SIDE ELEVATION

3/16" = 1'-0"

KEY

MOONLIGHT
ARCHITECTURE, INC.
(302) 645-9361

All designs, concepts, ideas, and arrangements depicted on these drawings are the property of Moonlight Architecture, Inc., and are intended to be used in connection with this specific project only and shall not be used in whole or in part for any other purpose whatsoever without the written consent of Moonlight Architecture, Inc. No changes or deletions shall be allowed without the written consent of Moonlight Architecture, Inc.

SCALE: 3/16" = 1'-0"

DATE: 09/12/2015

©COPYRIGHT 2015
MOONLIGHT ARCHITECTURE, INC.

CONSTRUCTION DOCUMENTS FOR THE:

PILOT POINT EXTERIOR RENOVATIONS

CAPE HENLOPEN DRIVE
LEWES, SUSSEX COUNTY, DELAWARE

PROJECT #:
14048

BUILDING 8D - EXTERIOR ELEVATIONS - OPTION 2

SHEET #:
SD-31

A2 | REAR ELEVATION

3/16" = 1'-0" | KEY

A1 | LEFT SIDE ELEVATION

3/16" = 1'-0" | KEY

MOONLIGHT
ARCHITECTURE, INC.
(302) 645-9361

All designs, concepts, ideas, and arrangements depicted on these drawings are the property of Moonlight Architecture, Inc., and are intended to be used in connection with this specific project only and shall not be used in whole or in part for any other purpose whatsoever without the written consent of Moonlight Architecture, Inc. No changes or deletions shall be allowed without the written consent of Moonlight Architecture, Inc.

SCALE: 3/16" = 1'-0"

DATE: 09/12/2015

©COPYRIGHT 2015
MOONLIGHT ARCHITECTURE, INC.

CONSTRUCTION DOCUMENTS FOR THE:

PILOT POINT EXTERIOR RENOVATIONS

CAPE HENLOPEN DRIVE
LEWES, SUSSEX COUNTY, DELAWARE

BUILDING 8D - EXTERIOR ELEVATIONS - OPTION 2

PROJECT #:
14048

SHEET #:
SD-32

A2 | FRONT ELEVATION

3/16" = 1'-0" | KEY

A1 | RIGHT SIDE ELEVATION

3/16" = 1'-0" | KEY

MOONLIGHT
ARCHITECTURE, INC.
(302) 645-9361

All designs, concepts, ideas, and arrangements depicted on these drawings are the property of Moonlight Architecture, Inc., and are intended to be used in connection with this specific project only and shall not be used in whole or in part for any other purpose whatsoever without the written consent of Moonlight Architecture, Inc. No changes or deletions shall be allowed without the written consent of Moonlight Architecture, Inc.

SCALE: 3/16" = 1'-0"
DATE: 09/12/2015
©COPYRIGHT 2015
MOONLIGHT ARCHITECTURE, INC.

CONSTRUCTION DOCUMENTS FOR THE:

PILOT POINT EXTERIOR RENOVATIONS
CAPE HENLOPEN DRIVE
LEWES, SUSSEX COUNTY, DELAWARE

BUILDING 9D - EXTERIOR ELEVATIONS - OPTION 1

PROJECT #:
14048

SHEET #:
SD-33

A2 REAR ELEVATION

3/16" = 1'-0" KEY

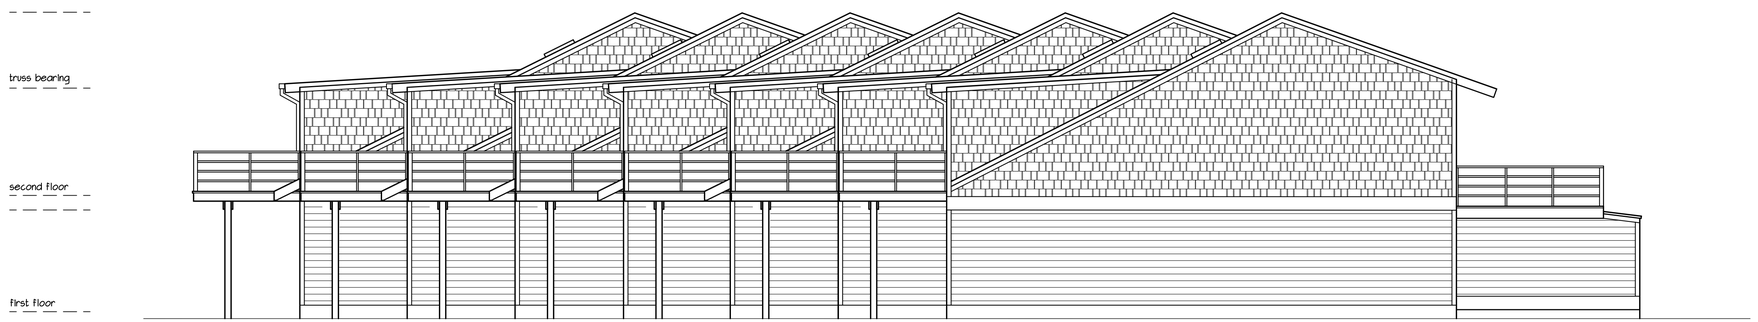

A1 LEFT SIDE ELEVATION

3/16" = 1'-0" KEY

MOONLIGHT
ARCHITECTURE, INC.
(302) 645-9361

All designs, concepts, ideas, and arrangements depicted on these drawings are the property of Moonlight Architecture, Inc. and are intended to be used in connection with this specific project only and shall not be used in whole or in part for any other purpose whatsoever without the written consent of Moonlight Architecture, Inc. No changes or deletions shall be allowed without the written consent of Moonlight Architecture, Inc.

SCALE: 3/16" = 1'-0"

DATE: 09/12/2015

©COPYRIGHT 2015
MOONLIGHT ARCHITECTURE, INC.

CONSTRUCTION DOCUMENTS FOR THE:

PILOT POINT EXTERIOR RENOVATIONS
CAPE HENLOPEN DRIVE
LEWES, SUSSEX COUNTY, DELAWARE

BUILDING 9D - EXTERIOR ELEVATIONS - OPTION 1

PROJECT #:
14048

SHEET #:
SD-34

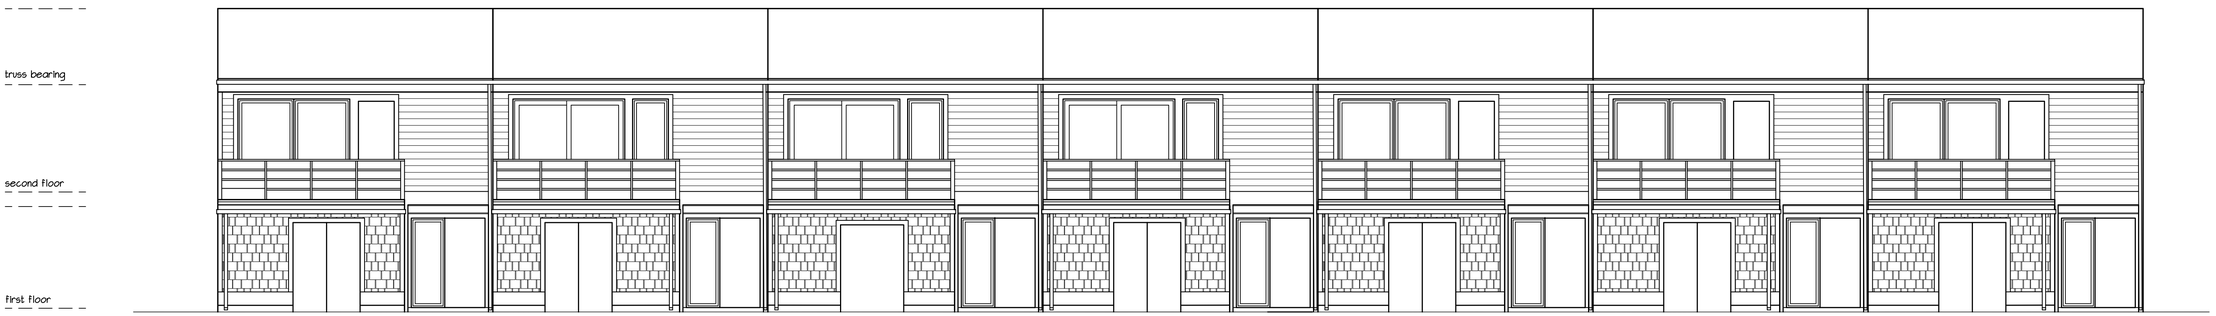

A2	FRONT ELEVATION
3/16" = 1'-0"	KEY

A1	RIGHT SIDE ELEVATION
3/16" = 1'-0"	KEY

MOONLIGHT
ARCHITECTURE, INC.
(302) 645-9361

All designs, concepts, ideas, and arrangements depicted on these drawings are the property of Moonlight Architecture, Inc., and are intended to be used in connection with this specific project only and shall not be used in whole or in part for any other purpose whatsoever without the written consent of Moonlight Architecture, Inc. No changes or deletions shall be allowed without the written consent of Moonlight Architecture, Inc.

CONSTRUCTION DOCUMENTS FOR THE:

PILOT POINT EXTERIOR RENOVATIONS
CAPE HENLOPEN DRIVE
LEWES, SUSSEX COUNTY, DELAWARE

BUILDING 9D - EXTERIOR ELEVATIONS - OPTION 2

SCALE: 3/16" = 1'-0"

DATE: 09/12/2015

©COPYRIGHT 2015
MOONLIGHT ARCHITECTURE, INC.

PROJECT #:
14048

SHEET #:
SD-35

A2 | REAR ELEVATION

3/16" = 1'-0" | KEY

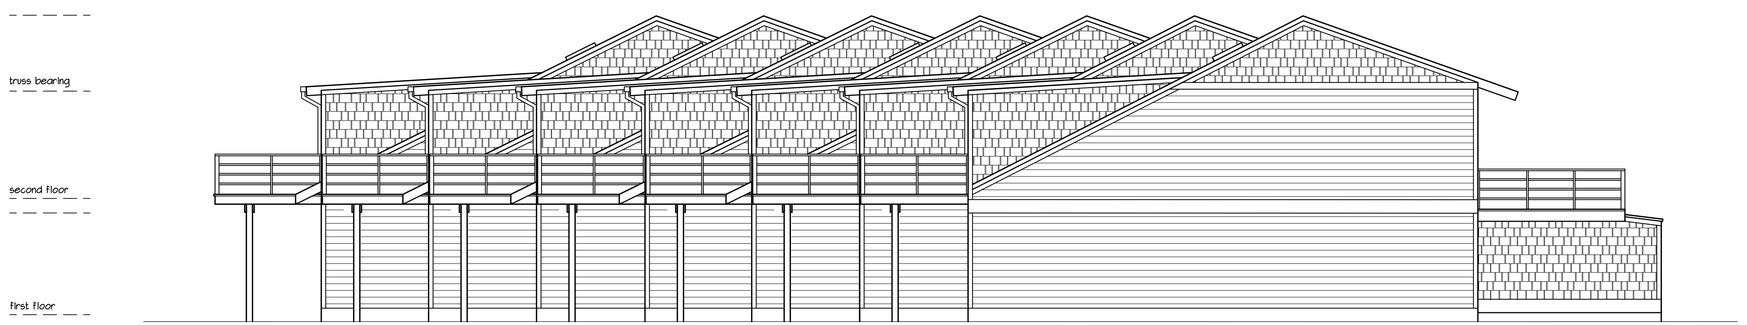

A1 | LEFT SIDE ELEVATION

3/16" = 1'-0" | KEY

MOONLIGHT
ARCHITECTURE, INC.
(302) 645-9361

All designs, concepts, ideas, and arrangements depicted on these drawings are the property of Moonlight Architecture, Inc., and are intended to be used in connection with this specific project only and shall not be used in whole or in part for any other purpose whatsoever without the written consent of Moonlight Architecture, Inc. Any changes or deviations shall be allowed without the written consent of Moonlight Architecture, Inc.

CONSTRUCTION DOCUMENTS FOR THE:

PILOT POINT EXTERIOR RENOVATIONS
CAPE HENLOPEN DRIVE
LEWES, SUSSEX COUNTY, DELAWARE

PROJECT #:
14048

BUILDING 9D - EXTERIOR ELEVATIONS - OPTION 2

SCALE: 3/16" = 1'-0"
DATE: 09/12/2015
©COPYRIGHT 2015
MOONLIGHT ARCHITECTURE, INC.

SHEET #:
SD-36

A2	FRONT ELEVATION
3/16" = 1'-0"	KEY

A1	RIGHT SIDE ELEVATION
3/16" = 1'-0"	KEY

MOONLIGHT
ARCHITECTURE, INC.
(302) 645-9361

All designs, concepts, ideas, and arrangements depicted on these drawings are the property of Moonlight Architecture, Inc., and are intended to be used in connection with this specific project only and shall not be used in whole or in part for any other purpose whatsoever without the written consent of Moonlight Architecture, Inc. No changes or deletions shall be allowed without the written consent of Moonlight Architecture, Inc.

SCALE: 3/16" = 1'-0"
DATE: 09/12/2015
©COPYRIGHT 2015
MOONLIGHT ARCHITECTURE, INC.

CONSTRUCTION DOCUMENTS FOR THE:

PILOT POINT EXTERIOR RENOVATIONS
CAPE HENLOPEN DRIVE
LEWES, SUSSEX COUNTY, DELAWARE

PROJECT #:
14048

BUILDING 1B - EXTERIOR ELEVATIONS - OPTION 1

SHEET #:
SD-01

A2 | REAR ELEVATION

3/16" = 1'-0" | KEY

A1 | LEFT SIDE ELEVATION

3/16" = 1'-0" | KEY

MOONLIGHT
ARCHITECTURE, INC.
(302) 645-9361

All designs, concepts, ideas, and arrangements depicted on these drawings are the property of Moonlight Architecture, Inc., and are intended to be used in connection with this specific project only and shall not be used in whole or in part for any other purpose whatsoever without the written consent of Moonlight Architecture, Inc. No alterations or deletions shall be allowed without the written consent of Moonlight Architecture, Inc.

SCALE: 3/16" = 1'-0"

DATE: 09/12/2015

©COPYRIGHT 2015
MOONLIGHT ARCHITECTURE, INC.

CONSTRUCTION DOCUMENTS FOR THE:

PILOT POINT EXTERIOR RENOVATIONS

CAPE HENLOPEN DRIVE
LEWES, SUSSEX COUNTY, DELAWARE

BUILDING IB - EXTERIOR ELEVATIONS

PROJECT #:
14048

SHEET #:
SD-02

truss bearing

second floor

first floor

A2 | FRONT ELEVATION

3/16" = 1'-0" | KEY

truss bearing

second floor

first floor

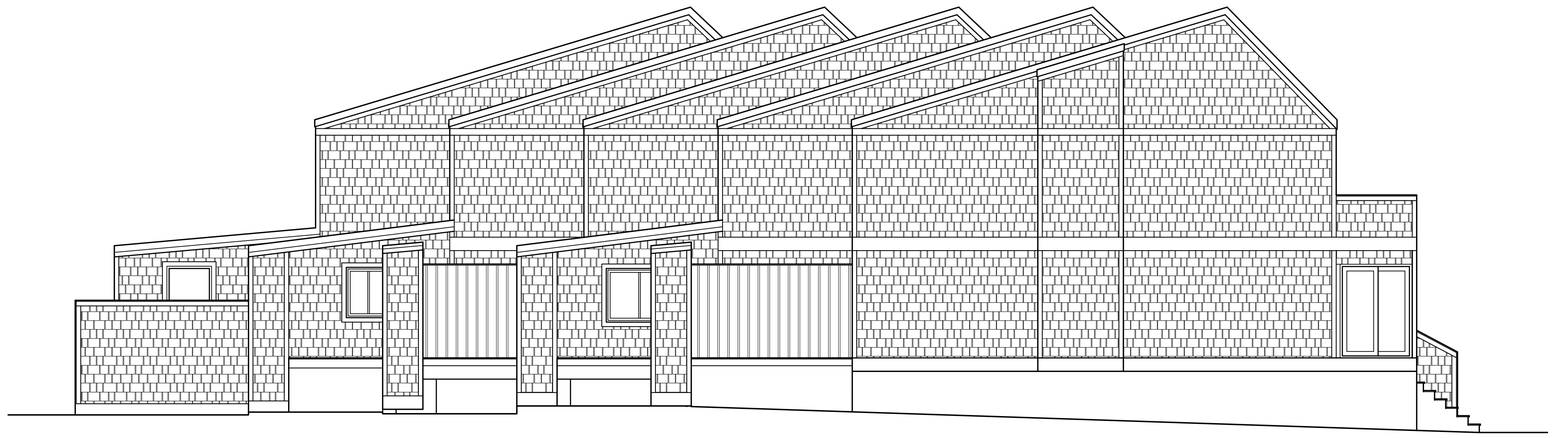

A1 | RIGHT SIDE ELEVATION

3/16" = 1'-0" | KEY

MOONLIGHT
ARCHITECTURE, INC.
(302) 645-9361

All designs, concepts, ideas, and arrangements depicted on these drawings are the property of Moonlight Architecture, Inc., and are intended to be used in connection with this specific project only and shall not be used in whole or in part for any other purpose whatsoever without the written consent of Moonlight Architecture, Inc. No changes or deletions shall be allowed without the written consent of Moonlight Architecture, Inc.

SCALE: 3/16" = 1'-0"

DATE: 09/12/2015

©COPYRIGHT 2015
MOONLIGHT ARCHITECTURE, INC.

CONSTRUCTION DOCUMENTS FOR THE:

PILOT POINT EXTERIOR RENOVATIONS

CAPE HENLOPEN DRIVE
LEWES, SUSSEX COUNTY, DELAWARE

BUILDING IB - EXTERIOR ELEVATIONS

PROJECT #:
14048

SHEET #:
SD-03

truss bearing

second floor

first floor

A2 | REAR ELEVATION

3/16" = 1'-0" | KEY

truss bearing

second floor

first floor

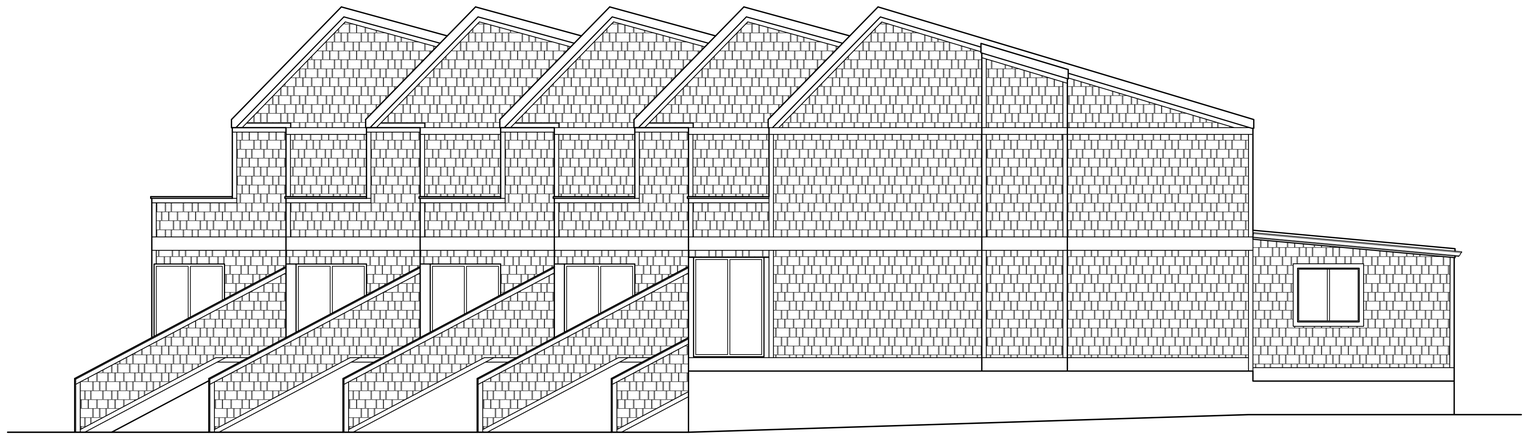

A1 | LEFT SIDE ELEVATION

3/16" = 1'-0" | KEY

MOONLIGHT
ARCHITECTURE, INC.
(302) 645-9361

All designs, concepts, ideas, and arrangements depicted on these drawings are the property of Moonlight Architecture, Inc. and are intended to be used in connection with this specific project only and shall not be used in whole or in part for any other purpose whatsoever without the written consent of Moonlight Architecture, Inc. No changes or deletions shall be allowed without the written consent of Moonlight Architecture, Inc.

SCALE: 3/16" = 1'-0"

DATE: 09/12/2015

©COPYRIGHT 2015
MOONLIGHT ARCHITECTURE, INC.

CONSTRUCTION DOCUMENTS FOR THE:

PILOT POINT EXTERIOR RENOVATIONS

CAPE HENLOPEN DRIVE
LEWES, SUSSEX COUNTY, DELAWARE

BUILDING IB - EXTERIOR ELEVATIONS

PROJECT #:
14048

SHEET #:
SD-04

truss bearing

second floor

first floor

COBBLE STONE

MONTEREY TAUPE

A2 FRONT ELEVATION

3/16" = 1'-0"

KEY

truss bearing

second floor

first floor

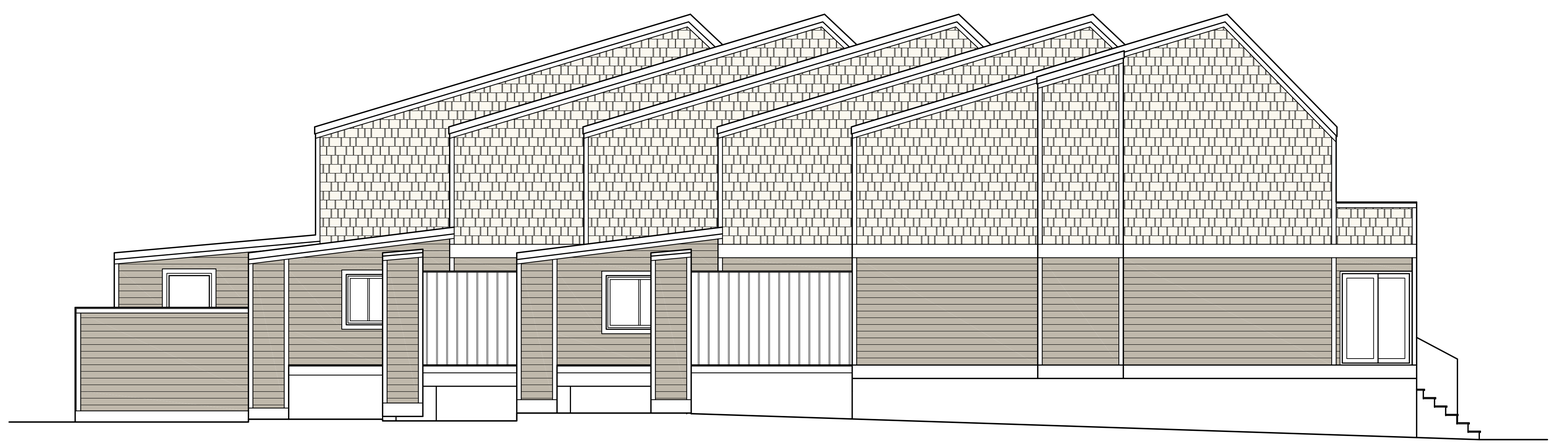

COBBLE STONE

MONTEREY TAUPE

A1 RIGHT SIDE ELEVATION

3/16" = 1'-0"

KEY

MOONLIGHT
ARCHITECTURE, INC.
(302) 645-9361

All designs, concepts, ideas, and arrangements depicted on these drawings are the property of Moonlight Architecture, Inc., and are intended to be used in connection with this specific project only and shall not be used in whole or in part for any other purpose whatsoever without the written consent of Moonlight Architecture, Inc. Visual contact with these drawings or descriptions shall be allowed without the written consent of Moonlight Architecture, Inc.

SCALE: 3/16" = 1'-0"

DATE: 09/02/2015

©COPYRIGHT 2015
MOONLIGHT ARCHITECTURE, INC.

CONSTRUCTION DOCUMENTS FOR THE:

PILOT POINT EXTERIOR RENOVATIONS

CAPE HENLOPEN DRIVE
LEWES, SUSSEX COUNTY, DELAWARE

BUILDING IB - EXTERIOR ELEVATIONS - OPTION 1

PROJECT #:
14048

SHEET #:
SD-01

truss bearing

second floor

first floor

COBBLE STONE

MONTEREY TAUPE

A2 REAR ELEVATION

3/16" = 1'-0" KEY

truss bearing

second floor

first floor

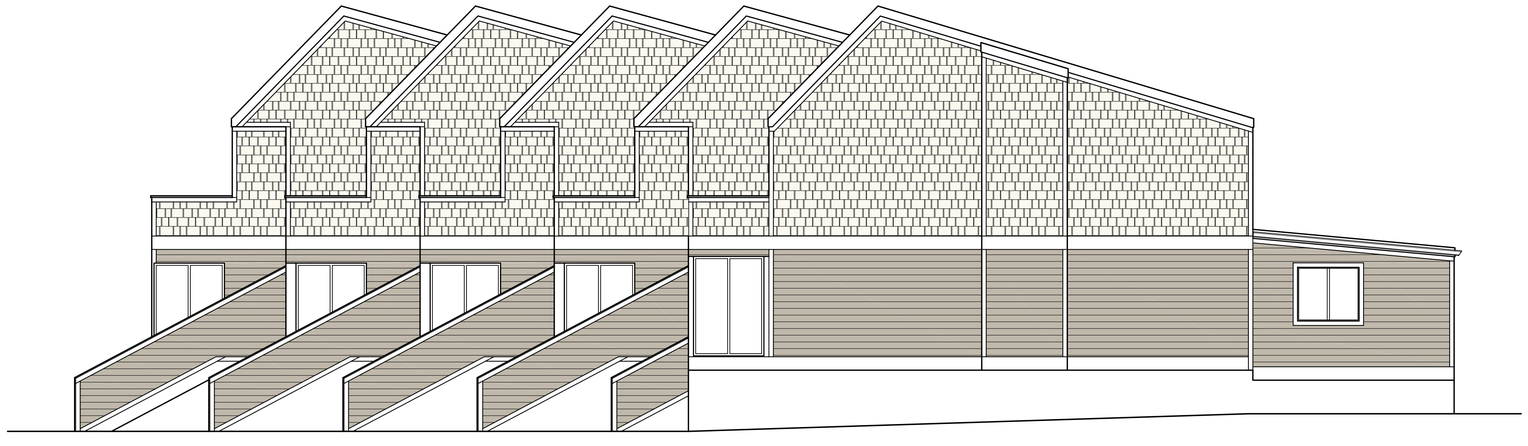

COBBLE STONE

MONTEREY TAUPE

A1 LEFT SIDE ELEVATION

3/16" = 1'-0" KEY

MOONLIGHT
ARCHITECTURE, INC.
(302) 645-9361

All designs, concepts, ideas, and arrangements depicted on these drawings are the property of Moonlight Architecture, Inc., and are intended to be used in connection with this specific project only and shall not be used in whole or in part for any other purpose whatsoever without the written consent of Moonlight Architecture, Inc. No deviations, changes or additions shall be allowed without the written consent of Moonlight Architecture, Inc.

SCALE: 3/16" = 1'-0"

DATE: 09/12/2015

©COPYRIGHT 2015
MOONLIGHT ARCHITECTURE, INC.

CONSTRUCTION DOCUMENTS FOR THE:

PILOT POINT EXTERIOR RENOVATIONS

CAPE HENLOPEN DRIVE
LEWES, SUSSEX COUNTY, DELAWARE

BUILDING IB - EXTERIOR ELEVATIONS

PROJECT #:
14048

SHEET #:
SD-02

truss bearing

second floor

first floor

COBBLE STONE

MONTEREY TAUPE

A2 FRONT ELEVATION

3/16" = 1'-0" KEY

truss bearing

second floor

first floor

COBBLE STONE

MONTEREY TAUPE

A1 RIGHT SIDE ELEVATION

3/16" = 1'-0" KEY

MOONLIGHT
ARCHITECTURE, INC.
(302) 645-9361

All designs, concepts, ideas, and arrangements depicted on these drawings are the property of Moonlight Architecture, Inc., and are intended to be used in connection with this specific project only and shall not be used in whole or in part for any other purpose whatsoever without the written consent of Moonlight Architecture, Inc. No changes or deletions shall be allowed without the written consent of Moonlight Architecture, Inc.

SCALE: 3/16" = 1'-0"

DATE: 09/12/2015

©COPYRIGHT 2015
MOONLIGHT ARCHITECTURE, INC.

CONSTRUCTION DOCUMENTS FOR THE:

PILOT POINT EXTERIOR RENOVATIONS

CAPE HENLOPEN DRIVE
LEWES, SUSSEX COUNTY, DELAWARE

BUILDING IB - EXTERIOR ELEVATIONS

PROJECT #:
14048

SHEET #:
SD-03

COBBLE STONE

MONTEREY TAUPE

A2 | REAR ELEVATION

3/16" = 1'-0" | KEY

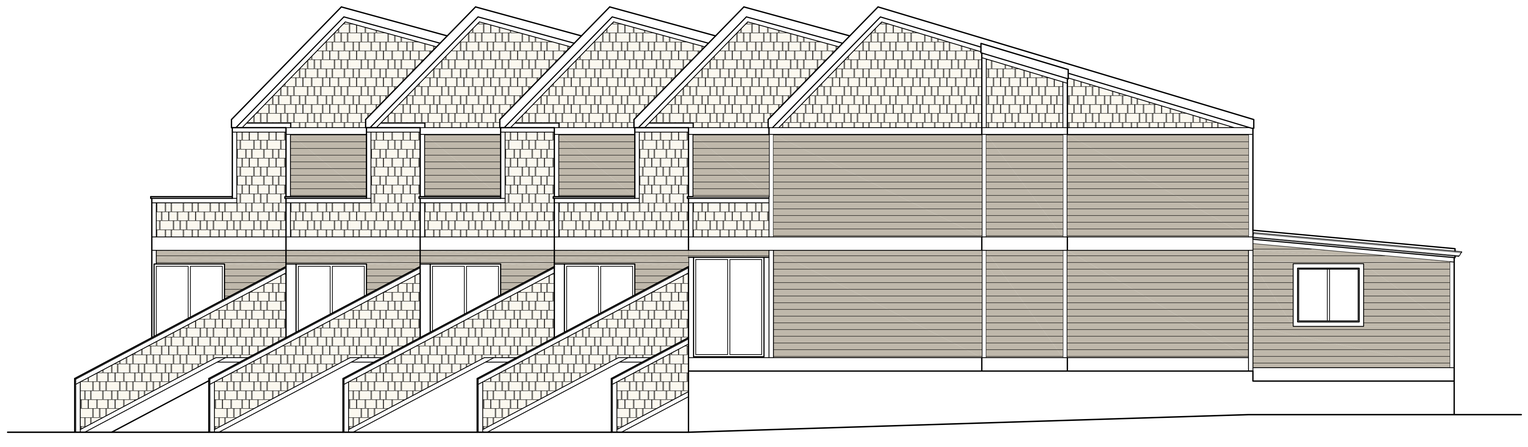

COBBLE STONE

MONTEREY TAUPE

A1 | LEFT SIDE ELEVATION

3/16" = 1'-0" | KEY

MOONLIGHT
ARCHITECTURE, INC.
(302) 645-9361

All designs, concepts, ideas, and arrangements depicted on these drawings are the property of Moonlight Architecture, Inc., and are intended to be used in connection with this specific project only and shall not be used in whole or in part for any other purpose whatsoever without the written consent of Moonlight Architecture, Inc. Any such use, re-use or alterations shall be allowed without the written consent of Moonlight Architecture, Inc.

SCALE: 3/16" = 1'-0"

DATE: 09/12/2015

©COPYRIGHT 2015
MOONLIGHT ARCHITECTURE, INC.

CONSTRUCTION DOCUMENTS FOR THE:

PILOT POINT EXTERIOR RENOVATIONS

CAPE HENLOPEN DRIVE
LEWES, SUSSEX COUNTY, DELAWARE

BUILDING IB - EXTERIOR ELEVATIONS

PROJECT #:
14048

SHEET #:
SD-04

truss bearing

second floor

first floor

NAVAJO BEIGE

SANDSTONE BEIGE

A2 FRONT ELEVATION

3/16" = 1'-0" KEY

truss bearing

second floor

first floor

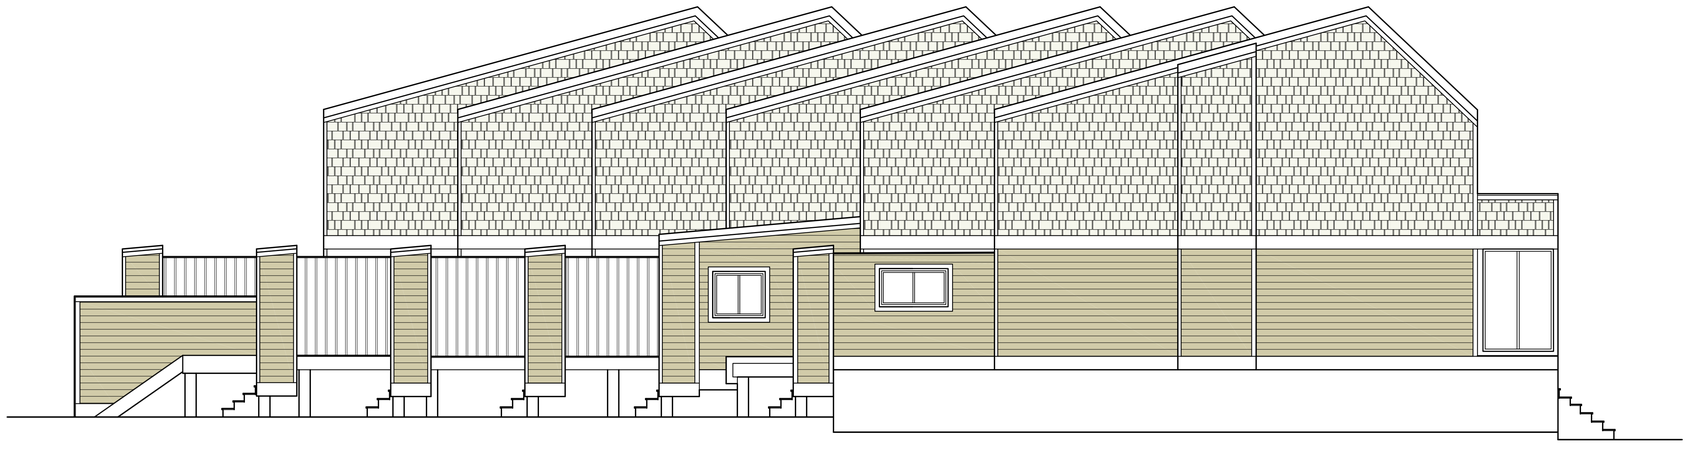

NAVAJO BEIGE

SANDSTONE BEIGE

A1 RIGHT SIDE ELEVATION

3/16" = 1'-0" KEY

MOONLIGHT
ARCHITECTURE, INC.
(302) 645-9361

All designs, concepts, ideas, and arrangements depicted on these drawings are the property of Moonlight Architecture, Inc. and are intended to be used in connection with this specific project only and shall not be used in whole or in part for any other purpose whatsoever without the written consent of Moonlight Architecture, Inc. No changes or deletions shall be allowed without the written consent of Moonlight Architecture, Inc.

SCALE: 3/16" = 1'-0"

DATE: 09/12/2015

©COPYRIGHT 2015
MOONLIGHT ARCHITECTURE, INC.

CONSTRUCTION DOCUMENTS FOR THE:

PILOT POINT EXTERIOR RENOVATIONS

CAPE HENLOPEN DRIVE
LEWES, SUSSEX COUNTY, DELAWARE

BUILDING 2B - EXTERIOR ELEVATIONS

PROJECT #:
14048

SHEET #:
SD-05

NAVAJO BEIGE

SANDSTONE BEIGE

A2 | REAR ELEVATION

3/16" = 1'-0" | KEY

NAVAJO BEIGE

SANDSTONE BEIGE

A1 | LEFT SIDE ELEVATION

3/16" = 1'-0" | KEY

MOONLIGHT
ARCHITECTURE, INC.
(302) 645-9361

All designs, concepts, ideas, and arrangements depicted on these drawings are the property of Moonlight Architecture, Inc. and are intended to be used in connection with this specific project only and shall not be used in whole or in part for any other purpose whatsoever without the written consent of Moonlight Architecture, Inc. No changes or deletions shall be allowed without the written consent of Moonlight Architecture, Inc.

SCALE: 3/16" = 1'-0"

DATE: 09/12/2015

©COPYRIGHT 2015
MOONLIGHT ARCHITECTURE, INC.

CONSTRUCTION DOCUMENTS FOR THE:

PILOT POINT EXTERIOR RENOVATIONS

CAPE HENLOPEN DRIVE
LEWES, SUSSEX COUNTY, DELAWARE

BUILDING 2B - EXTERIOR ELEVATIONS

PROJECT #:
14048

SHEET #:
SD-06

NAVAJO BEIGE

SANDSTONE BEIGE

A2 FRONT ELEVATION

3/16" = 1'-0" KEY

NAVAJO BEIGE

SANDSTONE BEIGE

A1 RIGHT SIDE ELEVATION

3/16" = 1'-0" KEY

MOONLIGHT
ARCHITECTURE, INC.
(302) 645-9361

All designs, concepts, ideas, and arrangements depicted on these drawings are the property of Moonlight Architecture, Inc., and are intended to be used in connection with this specific project only and shall not be used in whole or in part for any other purpose whatsoever without the written consent of Moonlight Architecture, Inc. You, the owner, on your acceptance shall be allowed without the written consent of Moonlight Architecture, Inc.

SCALE: 3/16" = 1'-0"
DATE: 09/12/2015
©COPYRIGHT 2015
MOONLIGHT ARCHITECTURE, INC.

CONSTRUCTION DOCUMENTS FOR THE:

PILOT POINT EXTERIOR RENOVATIONS
CAPE HENLOPEN DRIVE
LEWES, SUSSEX COUNTY, DELAWARE

BUILDING 2B - EXTERIOR ELEVATIONS

PROJECT #:
14048

SHEET #:
SD-07

NAVAJO BEIGE

SANDSTONE BEIGE

A2	REAR ELEVATION
3/16" = 1'-0"	KEY

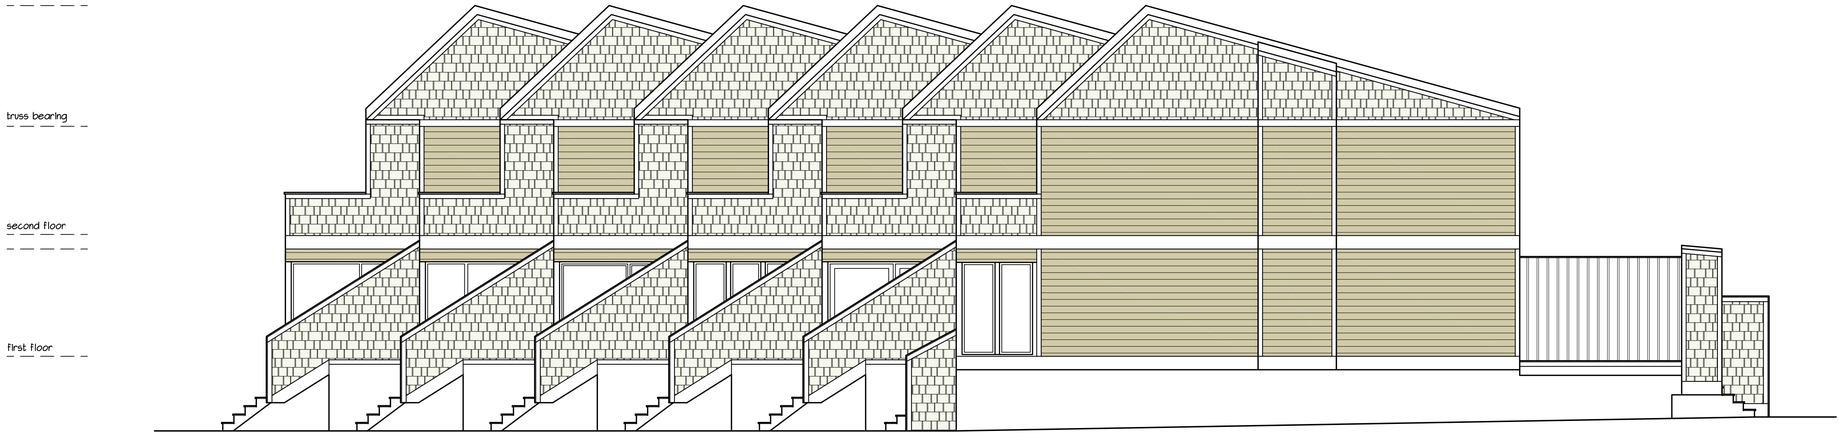

NAVAJO BEIGE

SANDSTONE BEIGE

A1	LEFT SIDE ELEVATION
3/16" = 1'-0"	KEY

MOONLIGHT
ARCHITECTURE, INC.
(302) 645-9361

All designs, concepts, ideas, and arrangements depicted on these drawings are the property of Moonlight Architecture, Inc., and are intended to be used in connection with this specific project only and shall not be used in whole or in part for any other purpose whatsoever without the written consent of Moonlight Architecture, Inc. Any duplications or derivations shall be allowed without the written consent of Moonlight Architecture, Inc.

SCALE: 3/16" = 1'-0"

DATE: 09/12/2015

©COPYRIGHT 2015
MOONLIGHT ARCHITECTURE, INC.

CONSTRUCTION DOCUMENTS FOR THE:

PILOT POINT EXTERIOR RENOVATIONS

CAPE HENLOPEN DRIVE
LEWES, SUSSEX COUNTY, DELAWARE

BUILDING 2B - EXTERIOR ELEVATIONS

PROJECT #:
14048

SHEET #:
SD-08

SAIL CLOTH

SANDSTONE BEIGE

A2	FRONT ELEVATION
3/16" = 1'-0"	KEY

SAIL CLOTH

SANDSTONE BEIGE

A1	RIGHT SIDE ELEVATION
3/16" = 1'-0"	KEY

MOONLIGHT
ARCHITECTURE, INC.
(302) 645-9361

All designs, concepts, ideas, and arrangements depicted on these drawings are the property of Moonlight Architecture, Inc. and are intended to be used in connection with this specific project only and shall not be used in whole or in part for any other purpose whatsoever without the written consent of Moonlight Architecture, Inc. No changes or deletions shall be allowed without the written consent of Moonlight Architecture, Inc.

SCALE: 3/16" = 1'-0"

DATE: 09/12/2015

©COPYRIGHT 2015
MOONLIGHT ARCHITECTURE, INC.

CONSTRUCTION DOCUMENTS FOR THE:

PILOT POINT EXTERIOR RENOVATIONS

CAPE HENLOPEN DRIVE
LEWES, SUSSEX COUNTY, DELAWARE

BUILDING 3B - EXTERIOR ELEVATIONS

PROJECT #:
14048

SHEET #:
SD-09

SAIL CLOTH

SANDSTONE BEIGE

A2	REAR ELEVATION
3/16" = 1'-0"	KEY

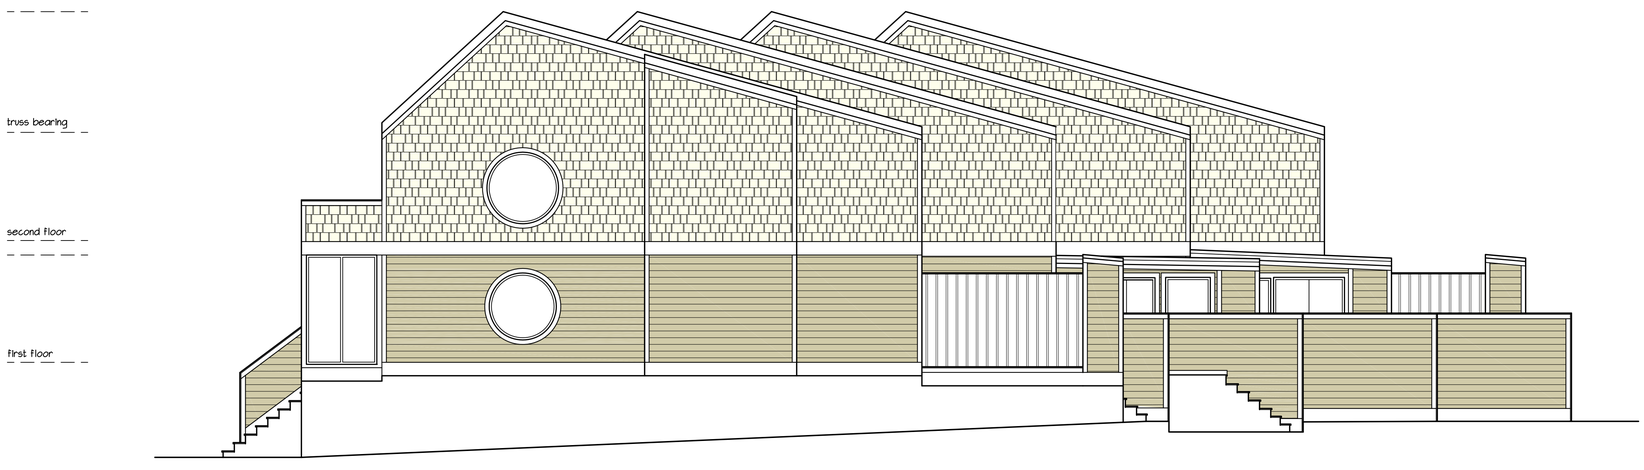

SAIL CLOTH

SANDSTONE BEIGE

A1	LEFT SIDE ELEVATION
3/16" = 1'-0"	KEY

MOONLIGHT
ARCHITECTURE, INC.
(302) 645-9361

All designs, concepts, ideas, and arrangements depicted on these drawings are the property of Moonlight Architecture, Inc. and are intended to be used in connection with this specific project only and shall not be used in whole or in part for any other purpose whatsoever without the written consent of Moonlight Architecture, Inc. No dimensions or descriptions shall be allowed without the written consent of Moonlight Architecture, Inc.

SCALE: 3/16" = 1'-0"

DATE: 09/12/2015

©COPYRIGHT 2015
MOONLIGHT ARCHITECTURE, INC.

CONSTRUCTION DOCUMENTS FOR THE:

PILOT POINT EXTERIOR RENOVATIONS

CAPE HENLOPEN DRIVE
LEWES, SUSSEX COUNTY, DELAWARE

BUILDING 3B - EXTERIOR ELEVATIONS

PROJECT #:
14048

SHEET #:
SD-10

SAIL CLOTH

SANDSTONE BEIGE

A2	FRONT ELEVATION
3/16" = 1'-0"	KEY

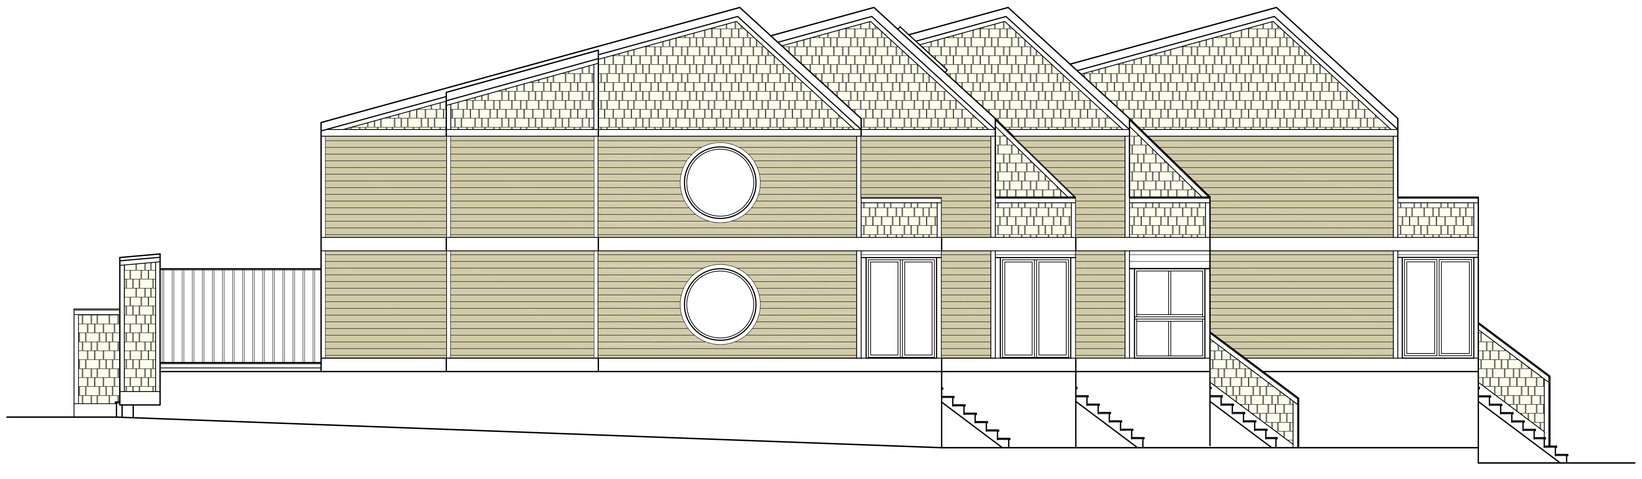

SAIL CLOTH

SANDSTONE BEIGE

A1	RIGHT SIDE ELEVATION
3/16" = 1'-0"	KEY

MOONLIGHT
ARCHITECTURE, INC.
(302) 645-9361

All designs, concepts, ideas, and arrangements depicted on these drawings are the property of Moonlight Architecture, Inc. and are intended to be used in connection with this specific project only and shall not be used in whole or in part for any other purpose whatsoever without the written consent of Moonlight Architecture, Inc. No changes or deletions shall be allowed without the written consent of Moonlight Architecture, Inc.

SCALE: 3/16" = 1'-0"

DATE: 09/12/2015

©COPYRIGHT 2015
MOONLIGHT ARCHITECTURE, INC.

CONSTRUCTION DOCUMENTS FOR THE:

PILOT POINT EXTERIOR RENOVATIONS

CAPE HENLOPEN DRIVE
LEWES, SUSSEX COUNTY, DELAWARE

BUILDING 3B - EXTERIOR ELEVATIONS

PROJECT #:
14048

SHEET #:
SD-11

truss bearing

second floor

first floor

SAIL CLOTH

SANDSTONE BEIGE

A2 REAR ELEVATION

3/16" = 1'-0" KEY

truss bearing

second floor

first floor

SAIL CLOTH

SANDSTONE BEIGE

A1 LEFT SIDE ELEVATION

3/16" = 1'-0" KEY

MOONLIGHT
ARCHITECTURE, INC.
(302) 645-9361

All designs, concepts, ideas, and arrangements depicted on these drawings are the property of Moonlight Architecture, Inc., and are intended to be used in connection with this specific project only and shall not be used in whole or in part for any other purpose whatsoever without the written consent of Moonlight Architecture, Inc. No drawings or depictions shall be allowed without the written consent of Moonlight Architecture, Inc.

SCALE: 3/16" = 1'-0"

DATE: 09/12/2015

©COPYRIGHT 2015
MOONLIGHT ARCHITECTURE, INC.

CONSTRUCTION DOCUMENTS FOR THE:

PILOT POINT EXTERIOR RENOVATIONS

CAPE HENLOPEN DRIVE
LEWES, SUSSEX COUNTY, DELAWARE

BUILDING 3B - EXTERIOR ELEVATIONS

PROJECT #:
14048

SHEET #:
SD-12

truss bearing

second floor

first floor

SAIL CLOTH

LIGHT MIST

A2 FRONT ELEVATION

3/16" = 1'-0" KEY

truss bearing

second floor

first floor

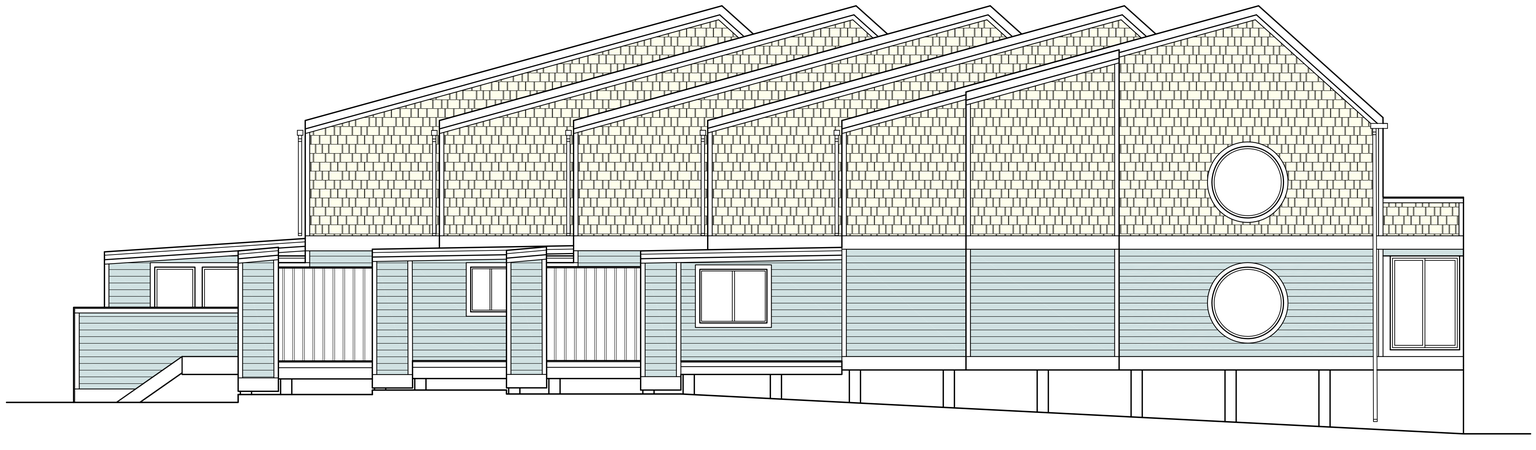

SAIL CLOTH

LIGHT MIST

A1 RIGHT SIDE ELEVATION

3/16" = 1'-0" KEY

MOONLIGHT
ARCHITECTURE, INC.
(302) 645-9361

All designs, concepts, ideas, and arrangements depicted on these drawings are the property of Moonlight Architecture, Inc. and are intended to be used in connection with this specific project only and shall not be used in whole or in part for any other purpose whatsoever without the written consent of Moonlight Architecture, Inc. No changes or deletions shall be allowed without the written consent of Moonlight Architecture, Inc.

SCALE: 3/16" = 1'-0"

DATE: 07/17/2015

©COPYRIGHT 2015
MOONLIGHT ARCHITECTURE, INC.

CONSTRUCTION DOCUMENTS FOR THE:

PILOT POINT EXTERIOR RENOVATIONS

CAPE HENLOPEN DRIVE
LEWES, SUSSEX COUNTY, DELAWARE

BUILDING 4B - EXTERIOR ELEVATIONS

PROJECT #:
14048

SHEET #:
SD-13

SAIL CLOTH

LIGHT MIST

A2 REAR ELEVATION

3/16" = 1'-0" KEY

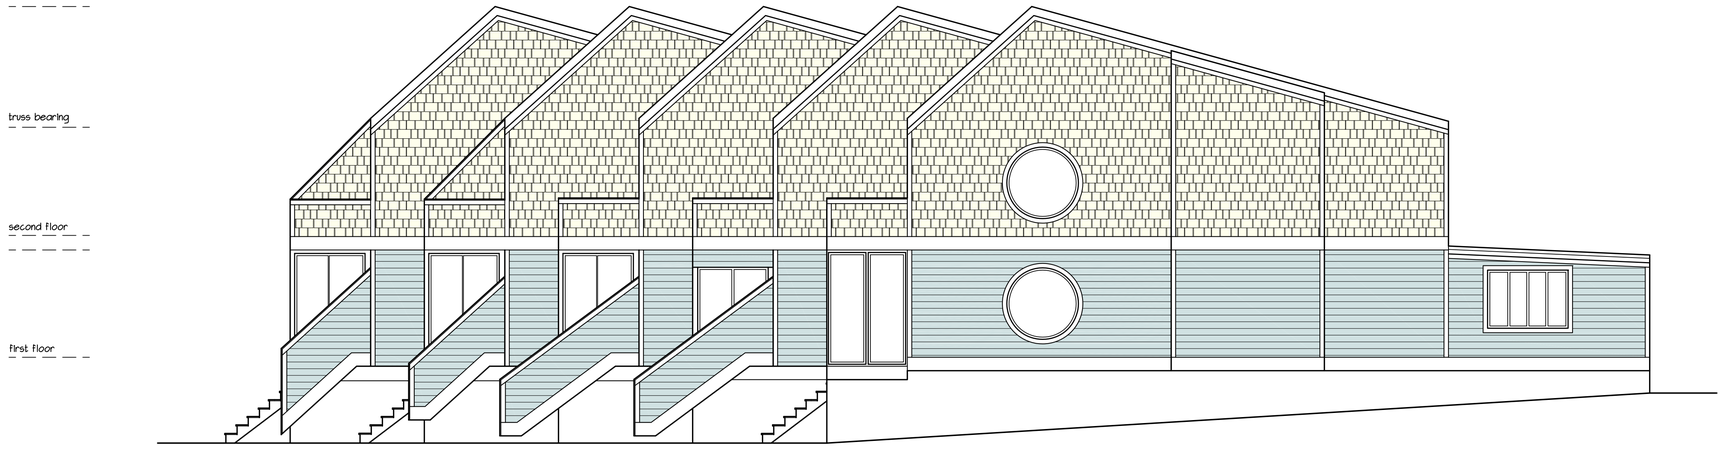

SAIL CLOTH

LIGHT MIST

A1 LEFT SIDE ELEVATION

3/16" = 1'-0" KEY

MOONLIGHT
ARCHITECTURE, INC.
(302) 645-9361

All designs, concepts, ideas, and arrangements depicted on these drawings are the property of Moonlight Architecture, Inc. and are intended to be used in connection with this specific project only and shall not be used in whole or in part for any other purpose whatsoever without the written consent of Moonlight Architecture, Inc. Any drawings or depictions shall be allowed without the written consent of Moonlight Architecture, Inc.

SCALE: 3/16" = 1'-0"

DATE: 09/12/2015

©COPYRIGHT 2015
MOONLIGHT ARCHITECTURE, INC.

CONSTRUCTION DOCUMENTS FOR THE:

PILOT POINT EXTERIOR RENOVATIONS

CAPE HENLOPEN DRIVE
LEWES, SUSSEX COUNTY, DELAWARE

BUILDING 4B - EXTERIOR ELEVATIONS

PROJECT #:
14048

SHEET #:
SD-14

truss bearing

second floor

first floor

SAIL CLOTH

LIGHT MIST

A2 FRONT ELEVATION

3/16" = 1'-0" KEY

truss bearing

second floor

first floor

SAIL CLOTH

LIGHT MIST

A1 RIGHT SIDE ELEVATION

3/16" = 1'-0" KEY

MOONLIGHT
ARCHITECTURE, INC.
(302) 645-9361

All designs, concepts, ideas, and arrangements, depicted on these drawings are the property of Moonlight Architecture, Inc., and are intended to be used in connection with this specific project only and shall not be used in whole or in part for any other purpose whatsoever without the written consent of Moonlight Architecture, Inc. Visual contact with these drawings or descriptions shall be allowed without the written consent of Moonlight Architecture, Inc.

SCALE: 3/16" = 1'-0"

DATE: 09/12/2015

©COPYRIGHT 2015
MOONLIGHT ARCHITECTURE, INC.

CONSTRUCTION DOCUMENTS FOR THE:

PILOT POINT EXTERIOR RENOVATIONS

CAPE HENLOPEN DRIVE
LEWES, SUSSEX COUNTY, DELAWARE

BUILDING 4B - EXTERIOR ELEVATIONS

PROJECT #:
14048

SHEET #:
SD-15

truss bearing

second floor

first floor

SAIL CLOTH

LIGHT MIST

A2 REAR ELEVATION

3/16" = 1'-0"

KEY

truss bearing

second floor

first floor

SAIL CLOTH

LIGHT MIST

A1 LEFT SIDE ELEVATION

3/16" = 1'-0"

KEY

MOONLIGHT
ARCHITECTURE, INC.
(302) 645-9361

All designs, concepts, ideas, and arrangements depicted on these drawings are the property of Moonlight Architecture, Inc. and are intended to be used in connection with this specific project only and shall not be used in whole or in part for any other purpose whatsoever without the written consent of Moonlight Architecture, Inc. No changes or deletions shall be allowed without the written consent of Moonlight Architecture, Inc.

SCALE: 3/16" = 1'-0"

DATE: 09/12/2015

©COPYRIGHT 2015
MOONLIGHT ARCHITECTURE, INC.

CONSTRUCTION DOCUMENTS FOR THE:

PILOT POINT EXTERIOR RENOVATIONS

CAPE HENLOPEN DRIVE
LEWES, SUSSEX COUNTY, DELAWARE

BUILDING 4B - EXTERIOR ELEVATIONS

PROJECT #:
14048

SHEET #:
SD-16

truss bearing

second floor

first floor

COBBLE STONE

MONTEREY TAUPE

A2 FRONT ELEVATION

3/16" = 1'-0" KEY

truss bearing

second floor

first floor

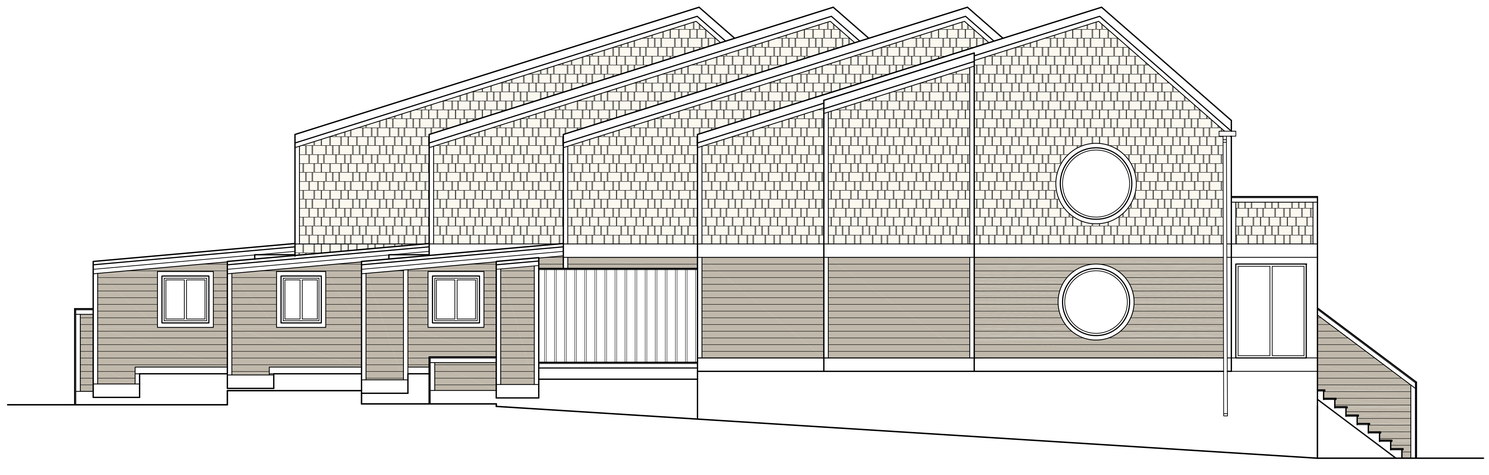

COBBLE STONE

MONTEREY TAUPE

A1 RIGHT SIDE ELEVATION

3/16" = 1'-0" KEY

MOONLIGHT
ARCHITECTURE, INC.
(302) 645-9361

All designs, concepts, ideas, and arrangements depicted on these drawings are the property of Moonlight Architecture, Inc. and are intended to be used in connection with this specific project only and shall not be used in whole or in part for any other purpose whatsoever without the written consent of Moonlight Architecture, Inc. No changes or deletions shall be allowed without the written consent of Moonlight Architecture, Inc.

SCALE: 3/16" = 1'-0"

DATE: 09/12/2015

©COPYRIGHT 2015
MOONLIGHT ARCHITECTURE, INC.

CONSTRUCTION DOCUMENTS FOR THE:

PILOT POINT EXTERIOR RENOVATIONS

CAPE HENLOPEN DRIVE
LEWES, SUSSEX COUNTY, DELAWARE

BUILDING 5B - EXTERIOR ELEVATIONS - OPTION 1

PROJECT #:
14048

SHEET #:
SD-17

COBBLE STONE

MONTEREY TAUPE

A2 REAR ELEVATION

3/16" = 1'-0"

KEY

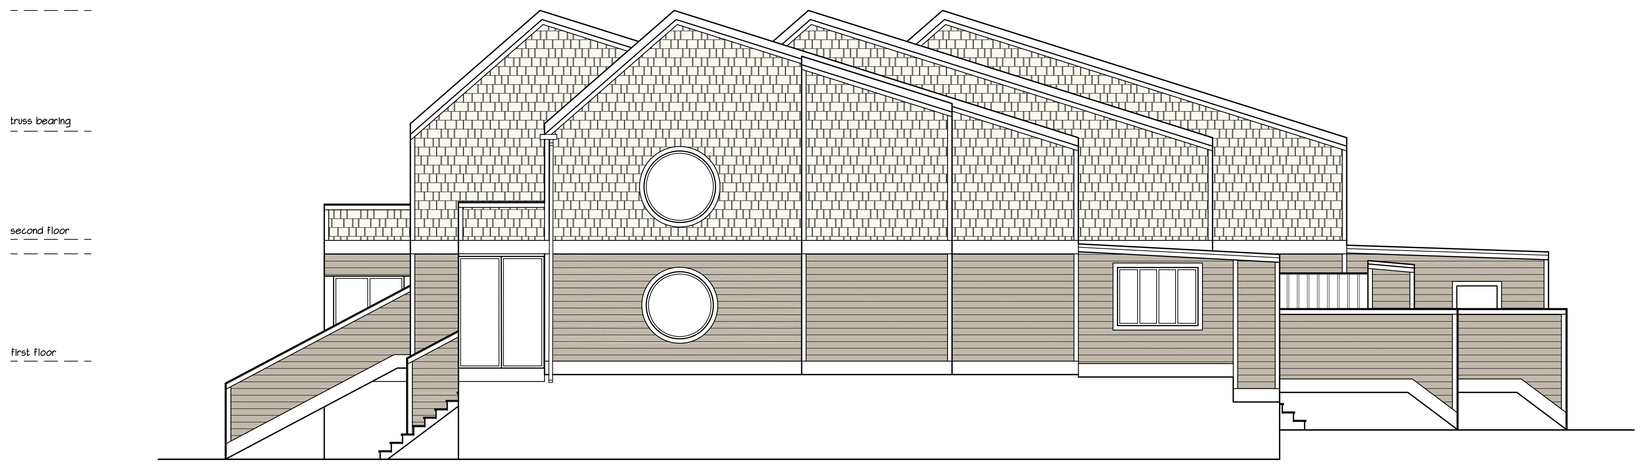

COBBLE STONE

MONTEREY TAUPE

A1 LEFT SIDE ELEVATION

3/16" = 1'-0"

KEY

MOONLIGHT
ARCHITECTURE, INC.
(302) 645-9361

All designs, concepts, ideas, and arrangements depicted on these drawings are the property of Moonlight Architecture, Inc. and are intended to be used in connection with this specific project only and shall not be used in whole or in part for any other purpose whatsoever without the written consent of Moonlight Architecture, Inc. Visual contact with these drawings or descriptions shall be allowed without the written consent of Moonlight Architecture, Inc.

SCALE: 3/16" = 1'-0"

DATE: 09/12/2015

©COPYRIGHT 2015
MOONLIGHT ARCHITECTURE, INC.

CONSTRUCTION DOCUMENTS FOR THE:

PILOT POINT EXTERIOR RENOVATIONS

CAPE HENLOPEN DRIVE
LEWES, SUSSEX COUNTY, DELAWARE

BUILDING 5B - EXTERIOR ELEVATIONS - OPTION 1

PROJECT #:
14048

SHEET #:
SD-18

NAVAJO BEIGE

SANDSTONE BEIGE

A2	FRONT ELEVATION
3/16" = 1'-0"	KEY

NAVAJO BEIGE

SANDSTONE BEIGE

A1	RIGHT SIDE ELEVATION
3/16" = 1'-0"	KEY

MOONLIGHT
ARCHITECTURE, INC.
(302) 645-9361

All designs, concepts, ideas, and arrangements depicted on these drawings are the property of Moonlight Architecture, Inc., and are intended to be used in connection with this specific project only and shall not be used in whole or in part for any other purpose whatsoever without the written consent of Moonlight Architecture, Inc. No changes or deletions shall be allowed without the written consent of Moonlight Architecture, Inc.

CONSTRUCTION DOCUMENTS FOR THE:

PILOT POINT EXTERIOR RENOVATIONS
CAPE HENLOPEN DRIVE
LEWES, SUSSEX COUNTY, DELAWARE

BUILDING 5B - EXTERIOR ELEVATIONS - OPTION 2

SCALE: 3/16" = 1'-0"

DATE: 09/12/2015

©COPYRIGHT 2015
MOONLIGHT ARCHITECTURE, INC.

PROJECT #:
14048

SHEET #:
SD-19

truss bearing

second floor

first floor

NAVAJO BEIGE

SANDSTONE BEIGE

A2	REAR ELEVATION
3/16" = 1'-0"	KEY

truss bearing

second floor

first floor

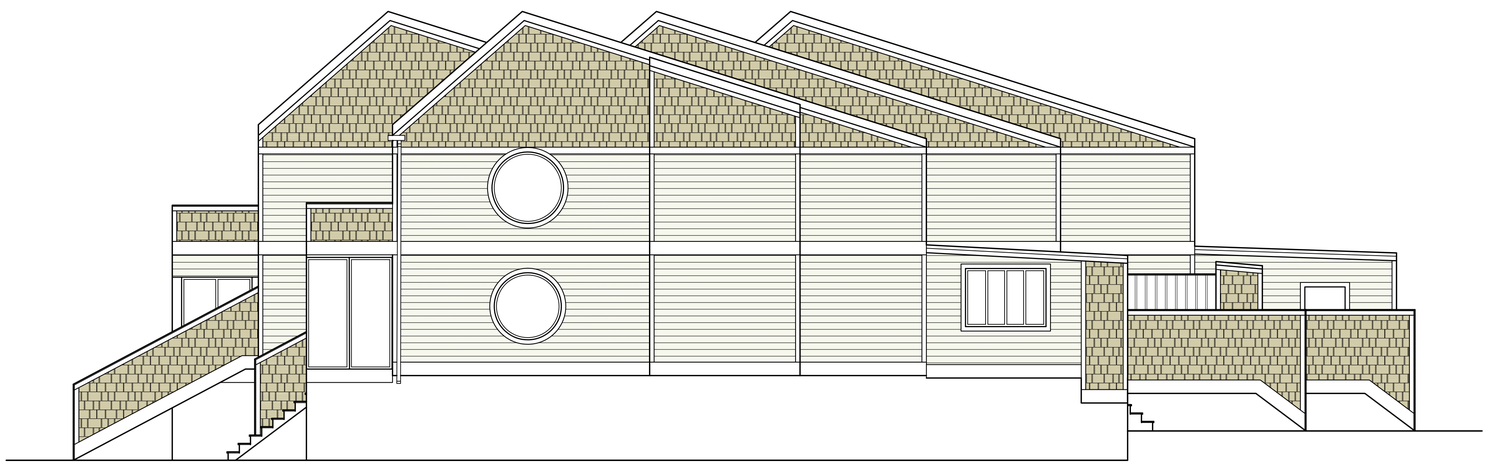

NAVAJO BEIGE

SANDSTONE BEIGE

A1	LEFT SIDE ELEVATION
3/16" = 1'-0"	KEY

MOONLIGHT
ARCHITECTURE, INC.
(302) 645-9361

All designs, concepts, ideas, and arrangements depicted on these drawings are the property of Moonlight Architecture, Inc., and are intended to be used in connection with this specific project only and shall not be used in whole or in part for any other purpose whatsoever without the written consent of Moonlight Architecture, Inc. No changes or deletions shall be allowed without the written consent of Moonlight Architecture, Inc.

CONSTRUCTION DOCUMENTS FOR THE:

PILOT POINT EXTERIOR RENOVATIONS
CAPE HENLOPEN DRIVE
LEWES, SUSSEX COUNTY, DELAWARE

BUILDING 5B - EXTERIOR ELEVATIONS - OPTION 2

SCALE: 3/16" = 1'-0"

DATE: 09/12/2015

©COPYRIGHT 2015
MOONLIGHT ARCHITECTURE, INC.

PROJECT #:
14048

SHEET #:
SD-20

SAIL CLOTH

SANDSTONE BEIGE

A2 FRONT ELEVATION

3/16" = 1'-0"

KEY

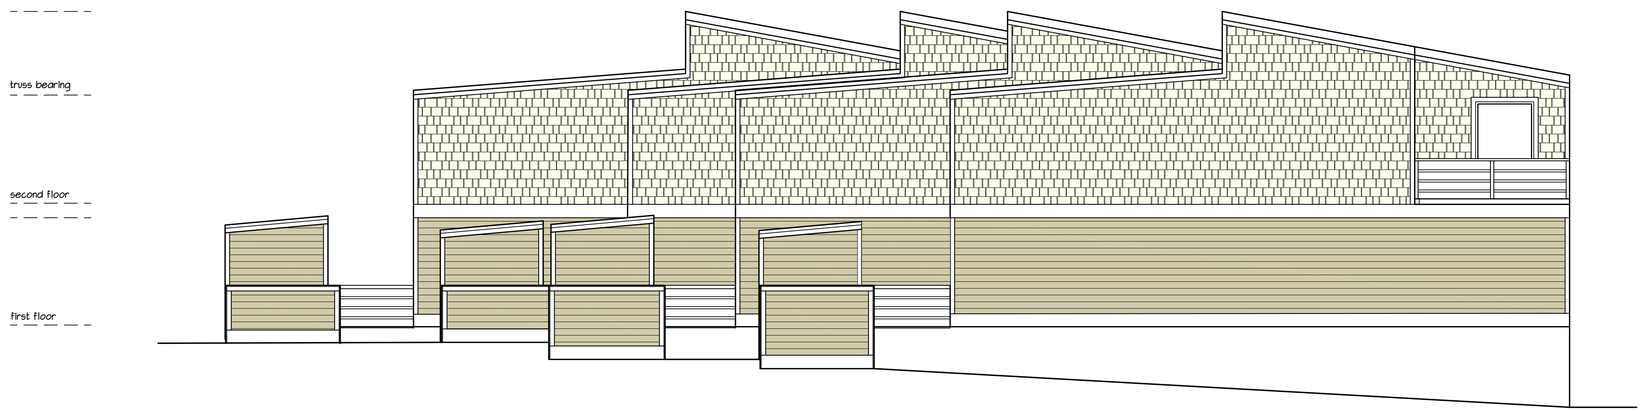

SAIL CLOTH

SANDSTONE BEIGE

A1 RIGHT SIDE ELEVATION

3/16" = 1'-0"

KEY

MOONLIGHT
ARCHITECTURE, INC.
(302) 645-9361

All designs, concepts, ideas, and arrangements depicted on these drawings are the property of Moonlight Architecture, Inc. and are intended to be used in connection with this specific project only and shall not be used in whole or in part for any other purpose whatsoever without the written consent of Moonlight Architecture, Inc. Visual contact with these drawings or descriptions shall be allowed without the written consent of Moonlight Architecture, Inc.

SCALE: 3/16" = 1'-0"

DATE: 09/12/2015

©COPYRIGHT 2015
MOONLIGHT ARCHITECTURE, INC.

CONSTRUCTION DOCUMENTS FOR THE:

PILOT POINT EXTERIOR RENOVATIONS

CAPE HENLOPEN DRIVE
LEWES, SUSSEX COUNTY, DELAWARE

BUILDING 6B - EXTERIOR ELEVATIONS - OPTION 1

PROJECT #:
14048

SHEET #:
SD-21

SAIL CLOTH

SANDSTONE BEIGE

A2 REAR ELEVATION

3/16" = 1'-0"

KEY

truss bearing

second floor

first floor

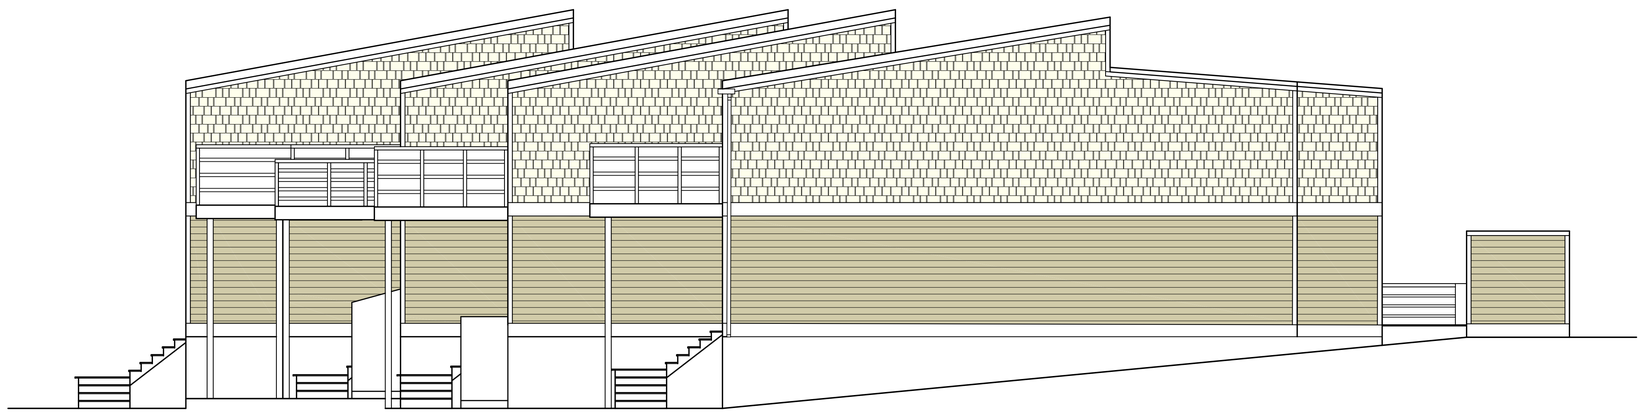

SAIL CLOTH

SANDSTONE BEIGE

A1 LEFT SIDE ELEVATION

3/16" = 1'-0"

KEY

MOONLIGHT
ARCHITECTURE, INC.
(302) 645-9361

All designs, concepts, ideas and arrangements depicted on these drawings are the property of Moonlight Architecture, Inc. and are intended to be used in connection with this specific project only and shall not be used in whole or in part for any other purpose whatsoever without the written consent of Moonlight Architecture, Inc. Visual contact with these drawings or descriptions shall be allowed without the written consent of Moonlight Architecture, Inc.

SCALE: 3/16" = 1'-0"

DATE: 09/12/2015

©COPYRIGHT 2015
MOONLIGHT ARCHITECTURE, INC.

CONSTRUCTION DOCUMENTS FOR THE:

PILOT POINT EXTERIOR RENOVATIONS

CAPE HENLOPEN DRIVE

LEWES, SUSSEX COUNTY, DELAWARE

PROJECT #:

14048

BUILDING 6B - EXTERIOR ELEVATIONS - OPTION 1

SHEET #:

SD-22

SAIL CLOTH

LIGHT MIST

A2 | FRONT ELEVATION

3/16" = 1'-0" | KEY

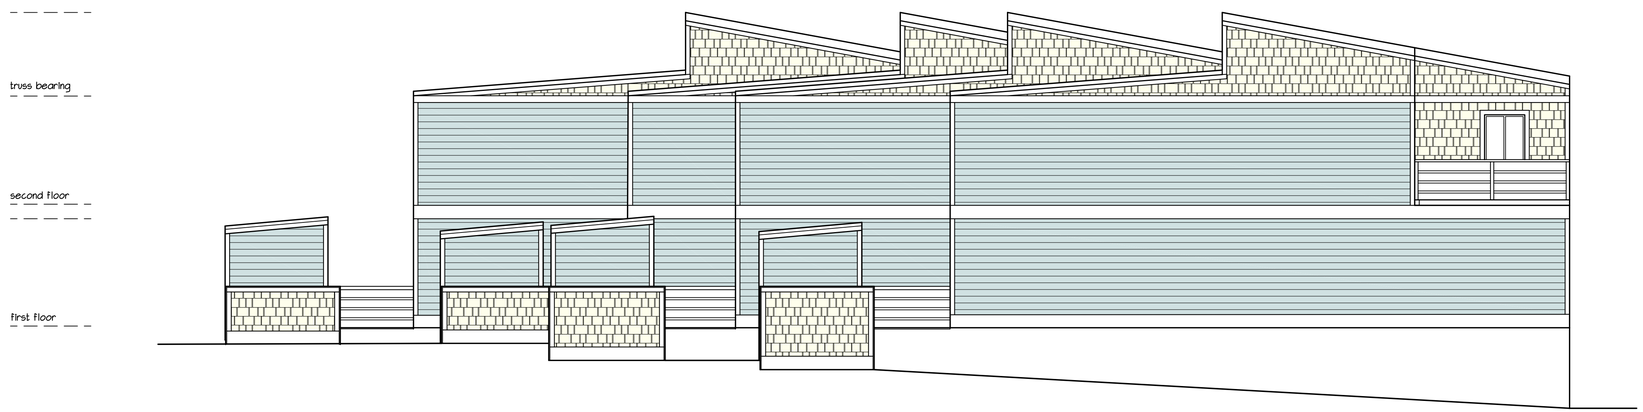

SAIL CLOTH

LIGHT MIST

A1 | RIGHT SIDE ELEVATION

3/16" = 1'-0" | KEY

MOONLIGHT
ARCHITECTURE, INC.
(302) 645-9361

All designs, concepts, ideas, and arrangements depicted on these drawings are the property of Moonlight Architecture, Inc. and are intended to be used in connection with this specific project only and shall not be used in whole or in part for any other purpose whatsoever without the written consent of Moonlight Architecture, Inc. Visual contact with these drawings or descriptions shall be allowed without the written consent of Moonlight Architecture, Inc.

CONSTRUCTION DOCUMENTS FOR THE:

PILOT POINT EXTERIOR RENOVATIONS
CAPE HENLOPEN DRIVE
LEWES, SUSSEX COUNTY, DELAWARE

PROJECT #:
14048

BUILDING 6B - EXTERIOR ELEVATIONS - OPTION 2

SCALE: 3/16" = 1'-0"

DATE: 09/12/2015

©COPYRIGHT 2015
MOONLIGHT ARCHITECTURE, INC.

SHEET #:
SD-23

SAIL CLOTH

LIGHT MIST

A2	REAR ELEVATION
3/16" = 1'-0"	KEY

truss bearing

second floor

first floor

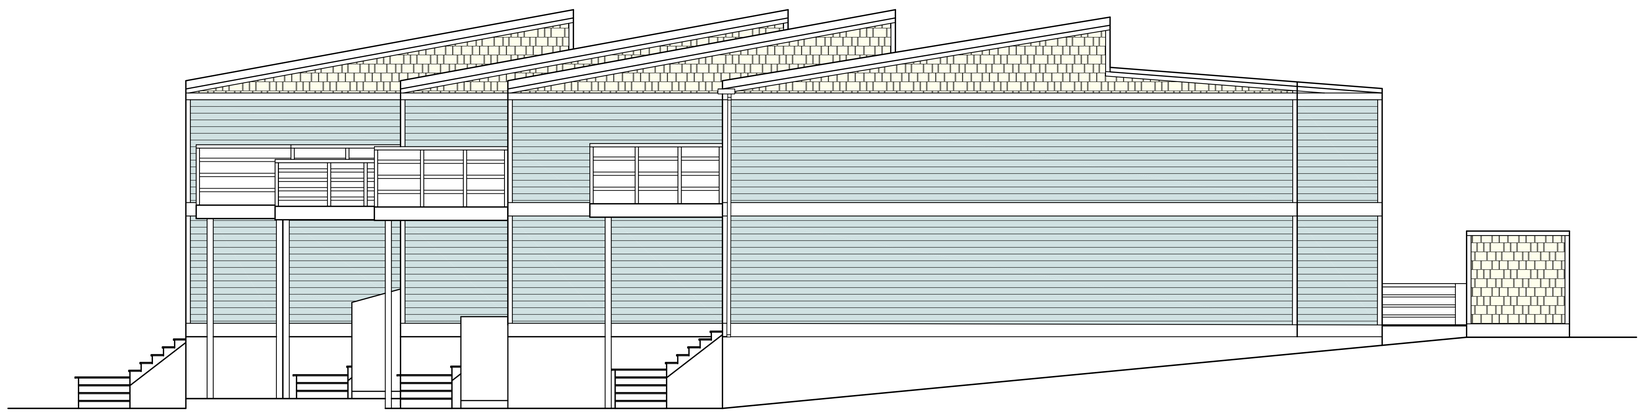

SAIL CLOTH

LIGHT MIST

A1	LEFT SIDE ELEVATION
3/16" = 1'-0"	KEY

MOONLIGHT
ARCHITECTURE, INC.
(302) 645-9361

All designs, concepts, ideas and arrangements depicted on these drawings are the property of Moonlight Architecture, Inc. and are intended to be used in connection with this specific project only and shall not be used in whole or in part for any other purpose whatsoever without the written consent of Moonlight Architecture, Inc. Any such use, re-use or alterations shall be allowed without the written consent of Moonlight Architecture, Inc.

CONSTRUCTION DOCUMENTS FOR THE:

PILOT POINT EXTERIOR RENOVATIONS
CAPE HENLOPEN DRIVE
LEWES, SUSSEX COUNTY, DELAWARE

BUILDING 6B - EXTERIOR ELEVATIONS - OPTION 2

SCALE: 3/16" = 1'-0"

DATE: 09/12/2015

©COPYRIGHT 2015
MOONLIGHT ARCHITECTURE, INC.

PROJECT #:
14048

SHEET #:
SD-24

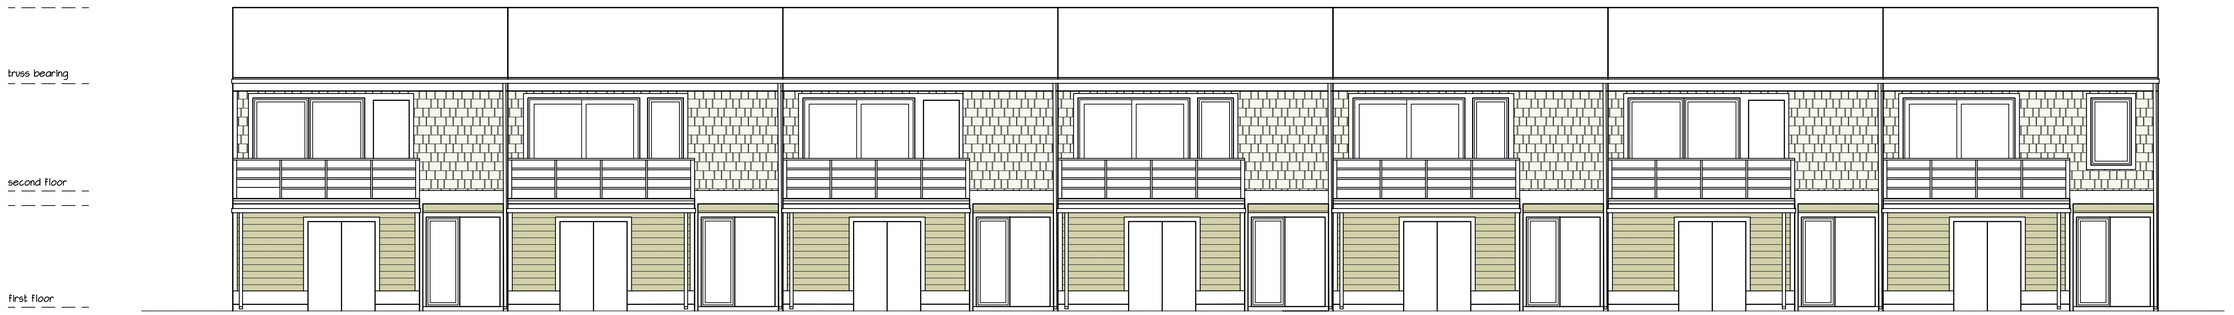

NAVAJO BEIGE

SANDSTONE BEIGE

A2	FRONT ELEVATION
3/16" = 1'-0"	KEY

NAVAJO BEIGE

SANDSTONE BEIGE

A1	RIGHT SIDE ELEVATION
3/16" = 1'-0"	KEY

MOONLIGHT
ARCHITECTURE, INC.
(302) 645-9361

All designs, concepts, ideas, and arrangements depicted on these drawings are the property of Moonlight Architecture, Inc. and are intended to be used in connection with this specific project only and shall not be used in whole or in part for any other purpose whatsoever without the written consent of Moonlight Architecture, Inc. No changes or deletions shall be allowed without the written consent of Moonlight Architecture, Inc.

CONSTRUCTION DOCUMENTS FOR THE:

PILOT POINT EXTERIOR RENOVATIONS
CAPE HENLOPEN DRIVE
LEWES, SUSSEX COUNTY, DELAWARE

BUILDING 8D - EXTERIOR ELEVATIONS - OPTION 1

SCALE: 3/16" = 1'-0"

DATE: 09/12/2015

©COPYRIGHT 2015
MOONLIGHT ARCHITECTURE, INC.

PROJECT #:
14048

SHEET #:
SD-29

NAVAJO BEIGE

SANDSTONE BEIGE

A2 | REAR ELEVATION

3/16" = 1'-0" | KEY

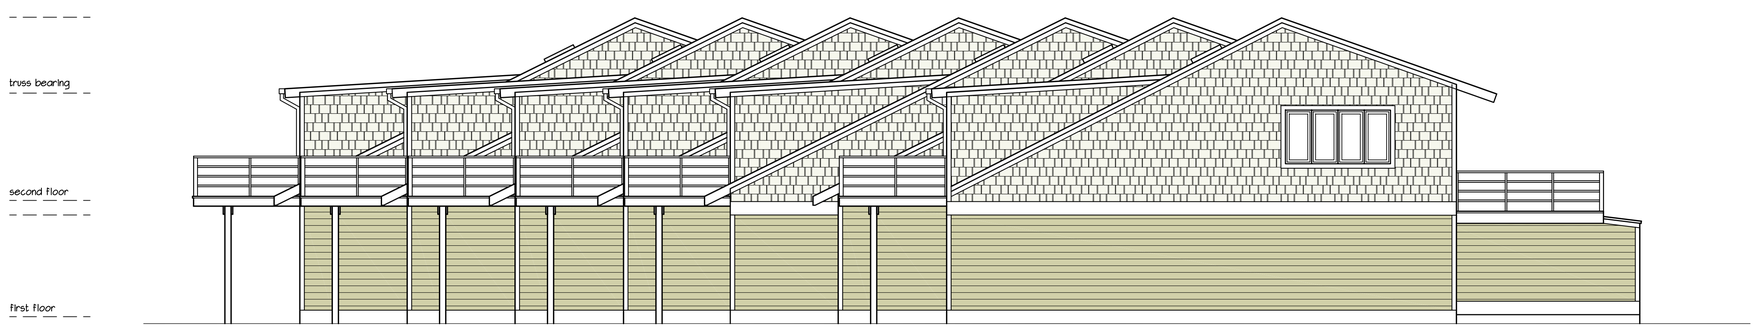

NAVAJO BEIGE

SANDSTONE BEIGE

A1 | LEFT SIDE ELEVATION

3/16" = 1'-0" | KEY

MOONLIGHT
ARCHITECTURE, INC.
(302) 645-9361

All designs, concepts, ideas, and arrangements depicted on these drawings are the property of Moonlight Architecture, Inc., and are intended to be used in connection with this specific project only and shall not be used in whole or in part for any other purpose whatsoever without the written consent of Moonlight Architecture, Inc. No changes or deletions shall be allowed without the written consent of Moonlight Architecture, Inc.

CONSTRUCTION DOCUMENTS FOR THE:

PILOT POINT EXTERIOR RENOVATIONS
CAPE HENLOPEN DRIVE
LEWES, SUSSEX COUNTY, DELAWARE

PROJECT #:
14048

BUILDING 8D - EXTERIOR ELEVATIONS - OPTION 1

SCALE: 3/16" = 1'-0"

DATE: 09/12/2015

©COPYRIGHT 2015
MOONLIGHT ARCHITECTURE, INC.

SHEET #:
SD-30

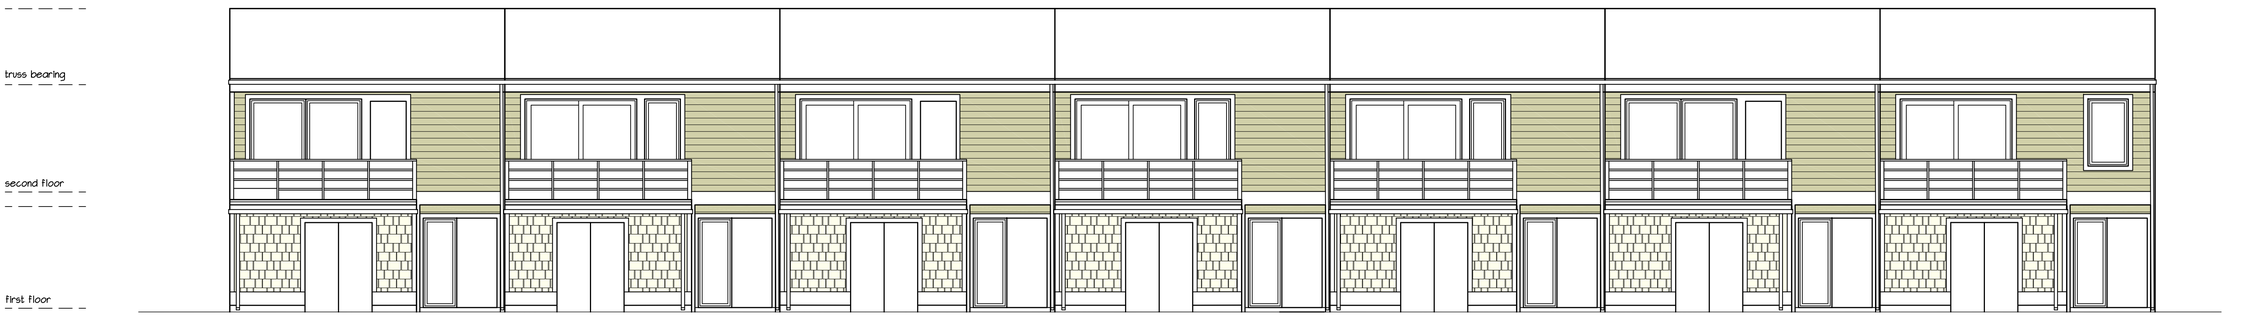

SAIL CLOTH

SANDSTONE BEIGE

A2 FRONT ELEVATION

3/16" = 1'-0"

KEY

SAIL CLOTH

SANDSTONE BEIGE

A1 RIGHT SIDE ELEVATION

3/16" = 1'-0"

KEY

MOONLIGHT
ARCHITECTURE, INC.
(302) 645-9361

All designs, concepts, ideas, and arrangements depicted on these drawings are the property of Moonlight Architecture, Inc., and are intended to be used in connection with this specific project only and shall not be used in whole or in part for any other purpose whatsoever without the written consent of Moonlight Architecture, Inc. No changes or deletions shall be allowed without the written consent of Moonlight Architecture, Inc.

SCALE: 3/16" = 1'-0"

DATE: 09/12/2015

©COPYRIGHT 2015
MOONLIGHT ARCHITECTURE, INC.

CONSTRUCTION DOCUMENTS FOR THE:

PILOT POINT EXTERIOR RENOVATIONS

CAPE HENLOPEN DRIVE
LEWES, SUSSEX COUNTY, DELAWARE

BUILDING 8D - EXTERIOR ELEVATIONS - OPTION 2

PROJECT #:
14048

SHEET #:
SD-31

SAIL CLOTH

SANDSTONE BEIGE

A2 REAR ELEVATION

3/16" = 1'-0"

KEY

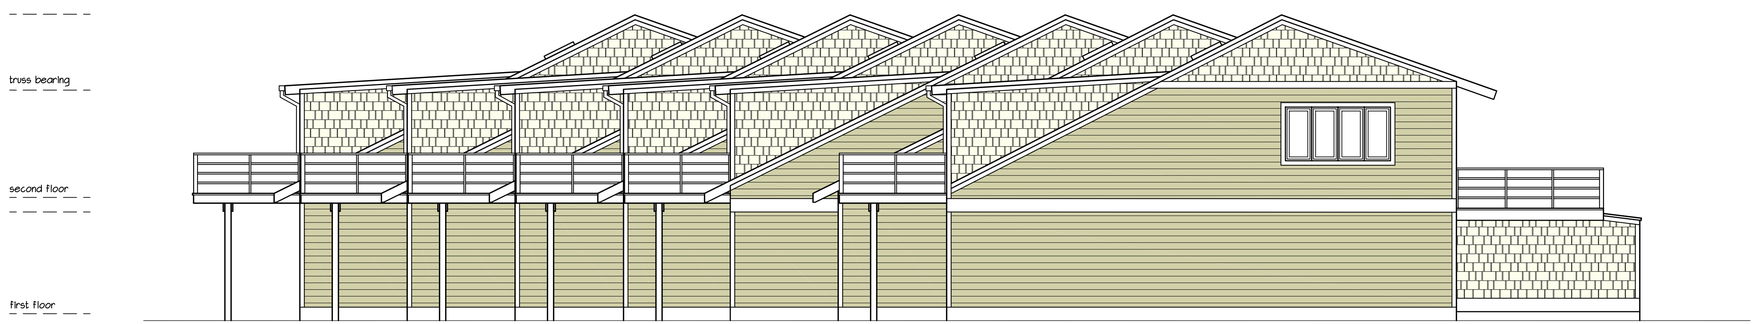

SAIL CLOTH

SANDSTONE BEIGE

A1 LEFT SIDE ELEVATION

3/16" = 1'-0"

KEY

MOONLIGHT
ARCHITECTURE, INC.
(302) 645-9361

All designs, concepts, ideas, and arrangements depicted on these drawings are the property of Moonlight Architecture, Inc., and are intended to be used in connection with this specific project only and shall not be used in whole or in part for any other purpose whatsoever without the written consent of Moonlight Architecture, Inc. No changes or deletions shall be allowed without the written consent of Moonlight Architecture, Inc.

SCALE: 3/16" = 1'-0"

DATE: 09/12/2015

©COPYRIGHT 2015
MOONLIGHT ARCHITECTURE, INC.

CONSTRUCTION DOCUMENTS FOR THE:

PILOT POINT EXTERIOR RENOVATIONS

CAPE HENLOPEN DRIVE
LEWES, SUSSEX COUNTY, DELAWARE

BUILDING 8D - EXTERIOR ELEVATIONS - OPTION 2

PROJECT #:
14048

SHEET #:
SD-32

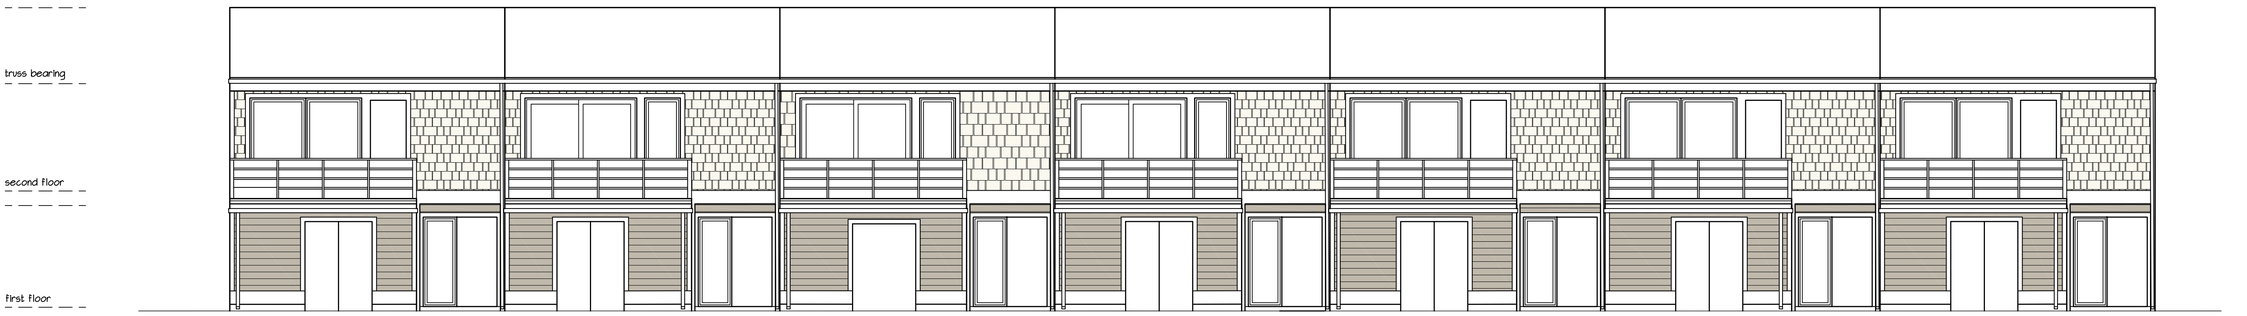

COBBLE STONE

MONTEREY TAUPE

A2 FRONT ELEVATION

3/16" = 1'-0" KEY

COBBLE STONE

MONTEREY TAUPE

A1 RIGHT SIDE ELEVATION

3/16" = 1'-0" KEY

MOONLIGHT
ARCHITECTURE, INC.
(302) 645-9361

All designs, concepts, ideas, and arrangements depicted on these drawings are the property of Moonlight Architecture, Inc., and are intended to be used in connection with this specific project only and shall not be used in whole or in part for any other purpose whatsoever without the written consent of Moonlight Architecture, Inc. No changes or deviations shall be allowed without the written consent of Moonlight Architecture, Inc.

SCALE: 3/16" = 1'-0"
DATE: 09/12/2015
©COPYRIGHT 2015
MOONLIGHT ARCHITECTURE, INC.

CONSTRUCTION DOCUMENTS FOR THE:

PILOT POINT EXTERIOR RENOVATIONS
CAPE HENLOPEN DRIVE
LEWES, SUSSEX COUNTY, DELAWARE

BUILDING 9D - EXTERIOR ELEVATIONS - OPTION 1

PROJECT #:
14048

SHEET #:
SD-33

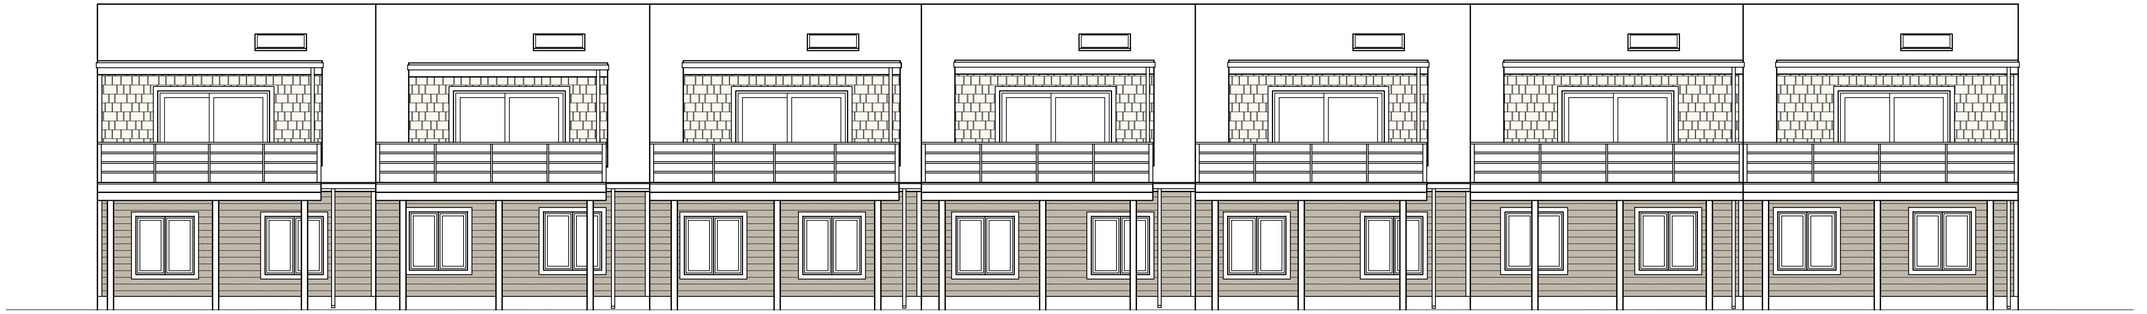

COBBLE STONE

MONTEREY TAUPE

A2 REAR ELEVATION

3/16" = 1'-0"

KEY

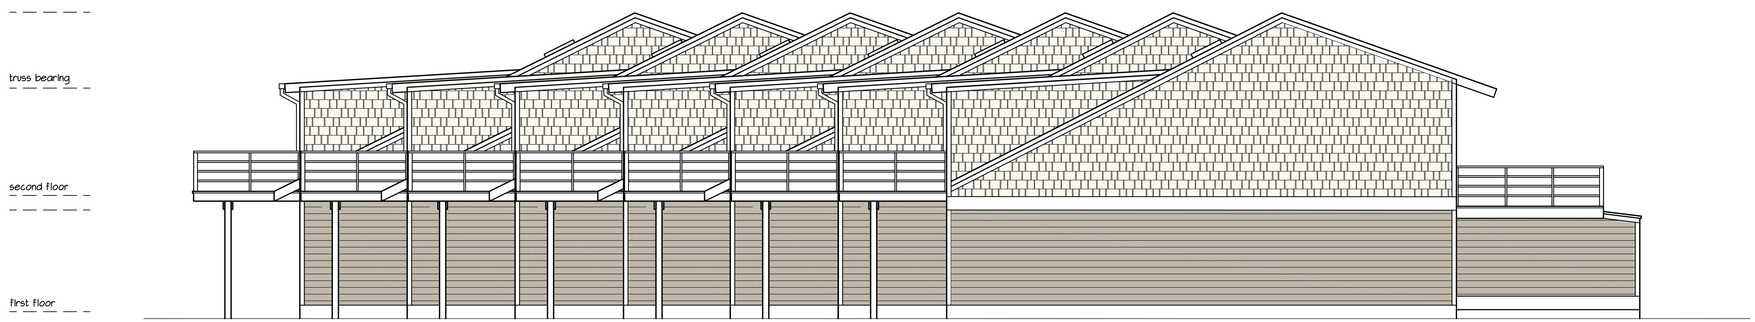

COBBLE STONE

MONTEREY TAUPE

A1 LEFT SIDE ELEVATION

3/16" = 1'-0"

KEY

MOONLIGHT
ARCHITECTURE, INC.
(302) 645-9361

All designs, concepts, ideas, and arrangements depicted on these drawings are the property of Moonlight Architecture, Inc., and are intended to be used in connection with this specific project only and shall not be used in whole or in part for any other purpose whatsoever without the written consent of Moonlight Architecture, Inc. No changes or deletions shall be allowed without the written consent of Moonlight Architecture, Inc.

SCALE: 3/16" = 1'-0"

DATE: 09/12/2015

©COPYRIGHT 2015
MOONLIGHT ARCHITECTURE, INC.

CONSTRUCTION DOCUMENTS FOR THE:

PILOT POINT EXTERIOR RENOVATIONS

CAPE HENLOPEN DRIVE
LEWES, SUSSEX COUNTY, DELAWARE

BUILDING 9D - EXTERIOR ELEVATIONS - OPTION 1

PROJECT #:
14048

SHEET #:
SD-34

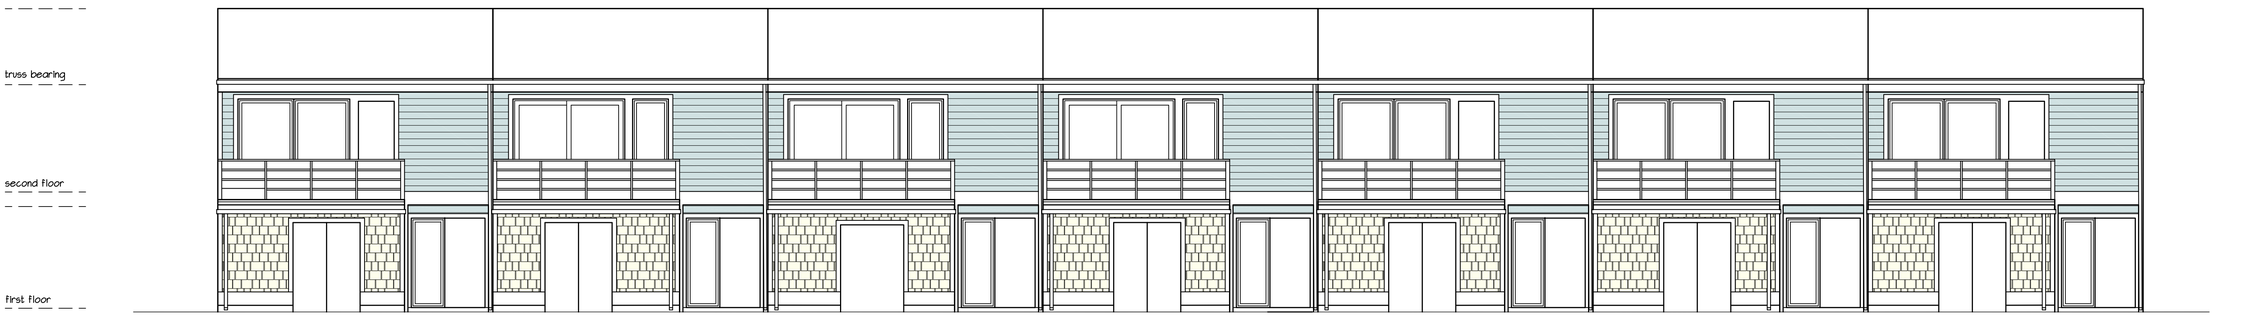

SAIL CLOTH

LIGHT MIST

A2	FRONT ELEVATION
3/16" = 1'-0"	KEY

SAIL CLOTH

LIGHT MIST

A1	RIGHT SIDE ELEVATION
3/16" = 1'-0"	KEY

MOONLIGHT
ARCHITECTURE, INC.
(302) 645-9361

All designs, concepts, ideas, and arrangements depicted on these drawings are the property of Moonlight Architecture, Inc., and are intended to be used in connection with this specific project only and shall not be used in whole or in part for any other purpose whatsoever without the written consent of Moonlight Architecture, Inc. No changes or deletions shall be allowed without the written consent of Moonlight Architecture, Inc.

CONSTRUCTION DOCUMENTS FOR THE:

PILOT POINT EXTERIOR RENOVATIONS
CAPE HENLOPEN DRIVE
LEWES, SUSSEX COUNTY, DELAWARE

BUILDING 9D - EXTERIOR ELEVATIONS - OPTION 2

SCALE: 3/16" = 1'-0"

DATE: 09/12/2015

©COPYRIGHT 2015
MOONLIGHT ARCHITECTURE, INC.

PROJECT #:
14048

SHEET #:
SD-35

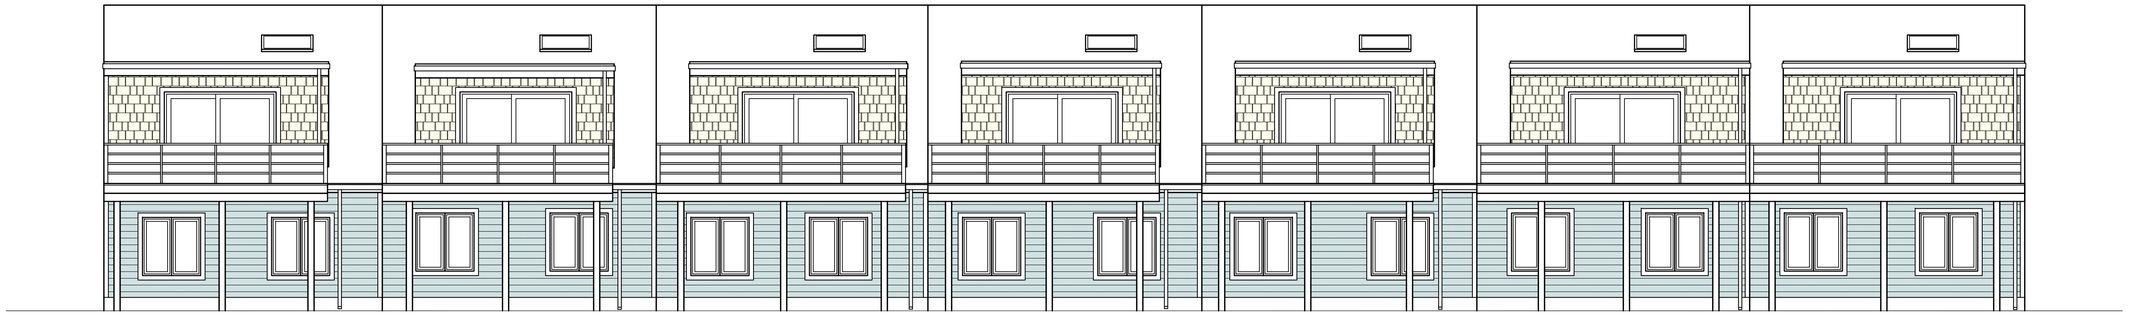

SAIL CLOTH

LIGHT MIST

A2	REAR ELEVATION
3/16" = 1'-0"	KEY

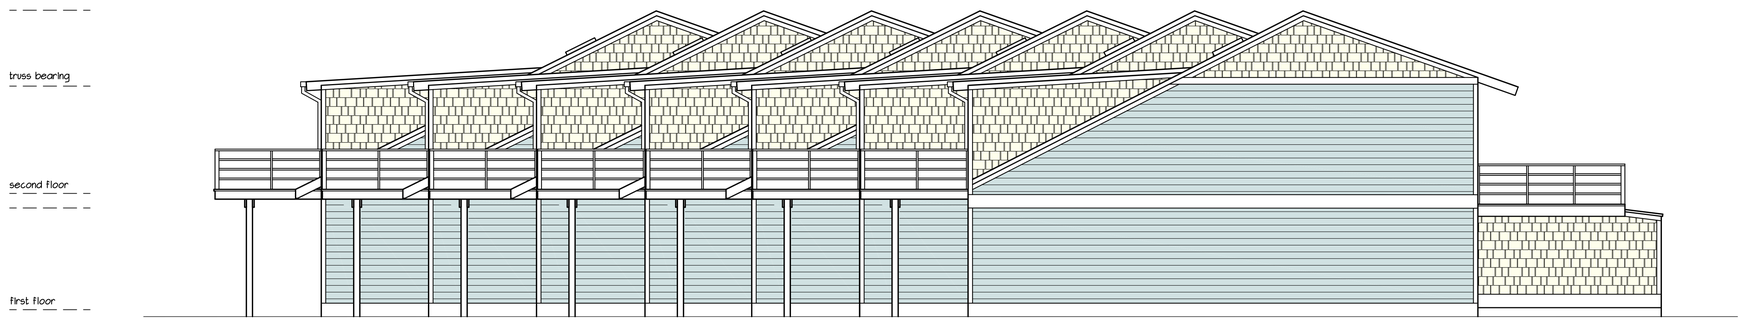

SAIL CLOTH

LIGHT MIST

A1	LEFT SIDE ELEVATION
3/16" = 1'-0"	KEY

MOONLIGHT
ARCHITECTURE, INC.
(302) 645-9361

All designs, concepts, ideas, and arrangements depicted on these drawings are the property of Moonlight Architecture, Inc., and are intended to be used in connection with this specific project only and shall not be used in whole or in part for any other purpose whatsoever without the written consent of Moonlight Architecture, Inc. Any changes or deviations shall be allowed without the written consent of Moonlight Architecture, Inc.

CONSTRUCTION DOCUMENTS FOR THE:

PILOT POINT EXTERIOR RENOVATIONS
CAPE HENLOPEN DRIVE
LEWES, SUSSEX COUNTY, DELAWARE

PROJECT #:
14048

BUILDING 9D - EXTERIOR ELEVATIONS - OPTION 2

SCALE: 3/16" = 1'-0"
DATE: 09/12/2015
©COPYRIGHT 2015
MOONLIGHT ARCHITECTURE, INC.

SHEET #:
SD-36

truss bearing

second floor

first floor

COBBLE STONE

MONTEREY TAUPE

A2 FRONT ELEVATION

3/16" = 1'-0"

KEY

truss bearing

second floor

first floor

COBBLE STONE

MONTEREY TAUPE

A1 RIGHT SIDE ELEVATION

3/16" = 1'-0"

KEY

MOONLIGHT
ARCHITECTURE, INC.
(302) 645-9361

All designs, concepts, ideas, and arrangements depicted on these drawings are the property of Moonlight Architecture, Inc., and are intended to be used in connection with this specific project only and shall not be used in whole or in part for any other purpose whatsoever without the written consent of Moonlight Architecture, Inc. No changes or deletions shall be allowed without the written consent of Moonlight Architecture, Inc.

SCALE: 3/16" = 1'-0"

DATE: 09/12/2015

©COPYRIGHT 2015
MOONLIGHT ARCHITECTURE, INC.

CONSTRUCTION DOCUMENTS FOR THE:

PILOT POINT EXTERIOR RENOVATIONS

CAPE HENLOPEN DRIVE
LEWES, SUSSEX COUNTY, DELAWARE

BUILDING IB - EXTERIOR ELEVATIONS - OPTION 1

PROJECT #:
14048

SHEET #:
SD-01

truss bearing

second floor

first floor

COBBLE STONE

MONTEREY TAUPE

A2 REAR ELEVATION

3/16" = 1'-0" KEY

truss bearing

second floor

first floor

COBBLE STONE

MONTEREY TAUPE

A1 LEFT SIDE ELEVATION

3/16" = 1'-0" KEY

MOONLIGHT
ARCHITECTURE, INC.
(302) 645-9361

All designs, concepts, ideas, and arrangements depicted on these drawings are the property of Moonlight Architecture, Inc., and are intended to be used in connection with this specific project only and shall not be used in whole or in part for any other purpose whatsoever without the written consent of Moonlight Architecture, Inc. No alterations or deletions shall be allowed without the written consent of Moonlight Architecture, Inc.

SCALE: 3/16" = 1'-0"

DATE: 09/12/2015

©COPYRIGHT 2015
MOONLIGHT ARCHITECTURE, INC.

CONSTRUCTION DOCUMENTS FOR THE:

PILOT POINT EXTERIOR RENOVATIONS

CAPE HENLOPEN DRIVE
LEWES, SUSSEX COUNTY, DELAWARE

BUILDING IB - EXTERIOR ELEVATIONS

PROJECT #:
14048

SHEET #:
SD-02

truss bearing

second floor

first floor

COBBLE STONE

MONTEREY TAUPE

A2 | FRONT ELEVATION

3/16" = 1'-0" | KEY

truss bearing

second floor

first floor

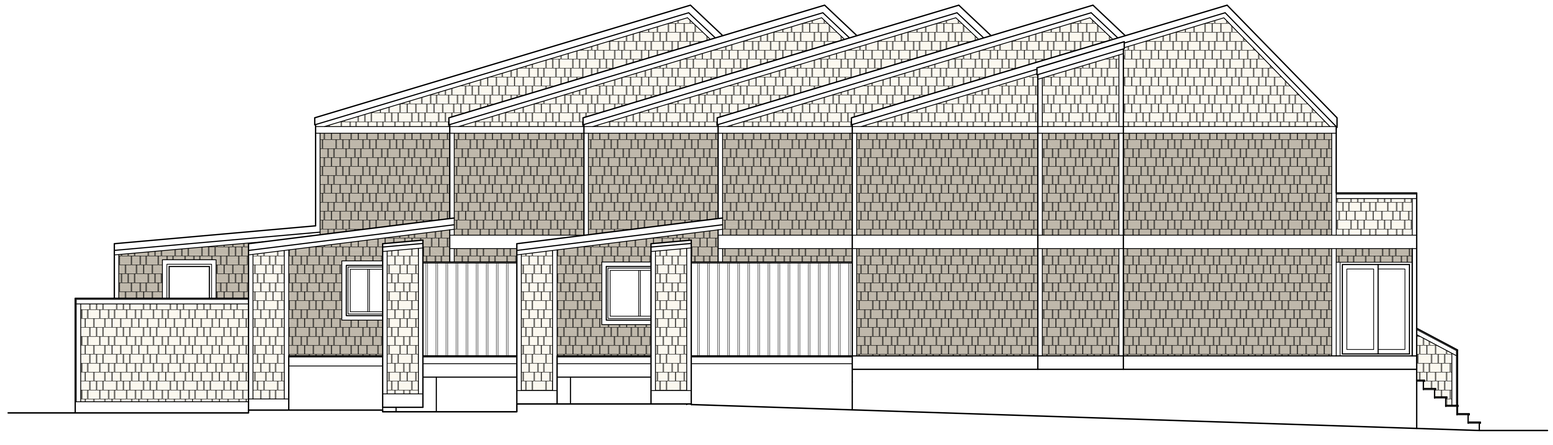

COBBLE STONE

MONTEREY TAUPE

A1 | RIGHT SIDE ELEVATION

3/16" = 1'-0" | KEY

MOONLIGHT
ARCHITECTURE, INC.
(302) 645-9361

All designs, concepts, ideas, and arrangements depicted on these drawings are the property of Moonlight Architecture, Inc., and are intended to be used in connection with this specific project only and shall not be used in whole or in part for any other purpose whatsoever without the written consent of Moonlight Architecture, Inc. No alterations or additions shall be allowed without the written consent of Moonlight Architecture, Inc.

SCALE: 3/16" = 1'-0"

DATE: 09/12/2015

©COPYRIGHT 2015
MOONLIGHT ARCHITECTURE, INC.

CONSTRUCTION DOCUMENTS FOR THE:

PILOT POINT EXTERIOR RENOVATIONS

CAPE HENLOPEN DRIVE
LEWES, SUSSEX COUNTY, DELAWARE

BUILDING IB - EXTERIOR ELEVATIONS

PROJECT #:
14048

SHEET #:
SD-03

truss bearing

second floor

first floor

COBBLE STONE

MONTEREY TAUPE

A2 REAR ELEVATION

3/16" = 1'-0" KEY

truss bearing

second floor

first floor

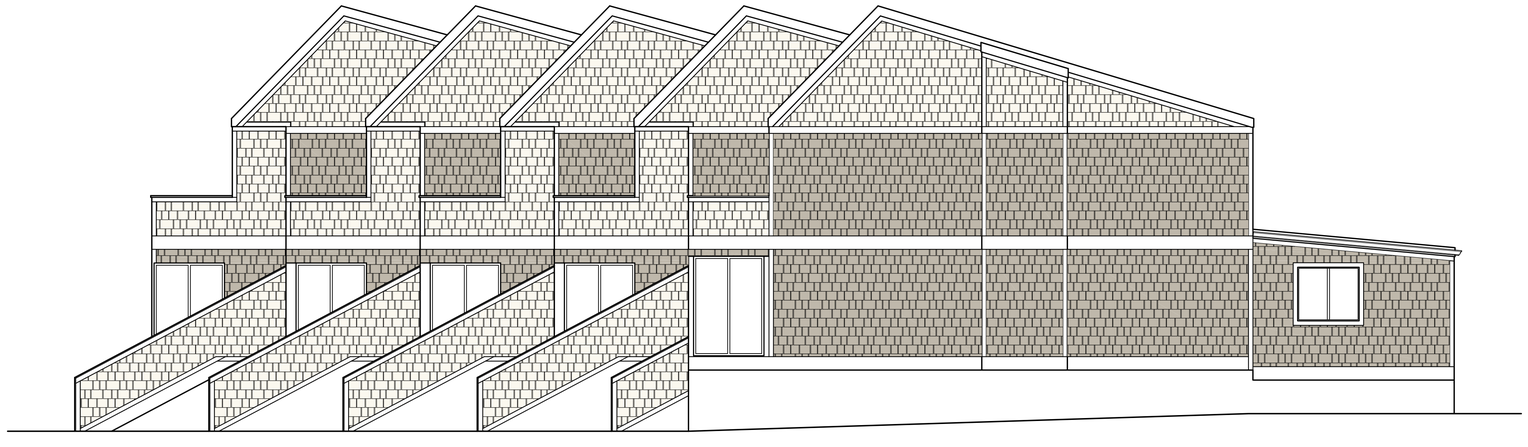

COBBLE STONE

MONTEREY TAUPE

A1 LEFT SIDE ELEVATION

3/16" = 1'-0" KEY

MOONLIGHT
ARCHITECTURE, INC.
(302) 645-9361

All designs, concepts, ideas, and arrangements depicted on these drawings are the property of Moonlight Architecture, Inc., and are intended to be used in connection with this specific project only and shall not be used in whole or in part for any other purpose whatsoever without the written consent of Moonlight Architecture, Inc. No changes or deletions shall be allowed without the written consent of Moonlight Architecture, Inc.

SCALE: 3/16" = 1'-0"

DATE: 09/12/2015

©COPYRIGHT 2015
MOONLIGHT ARCHITECTURE, INC.

CONSTRUCTION DOCUMENTS FOR THE:

PILOT POINT EXTERIOR RENOVATIONS

CAPE HENLOPEN DRIVE
LEWES, SUSSEX COUNTY, DELAWARE

BUILDING IB - EXTERIOR ELEVATIONS

PROJECT #:
14048

SHEET #:
SD-04

PILOT POINT EXTERIOR RENOVATIONS

TOWNHALL MEETING #2

SEPTEMBER 12, 2015

SUMMARY

RECOMMENDATIONS:

- ELEVATION –
  - FIRST CHOICE - OPTION 1 WITH LAP SIDING ON BOTTOM & SHAKE SIDING ON TOP
- COLOR -
  - FIRST CHOICE - COLOR PANEL 1 WITH LAP SIDING (MONTEREY TAUPE) & SHAKE SIDING (COBBLE STONE)